


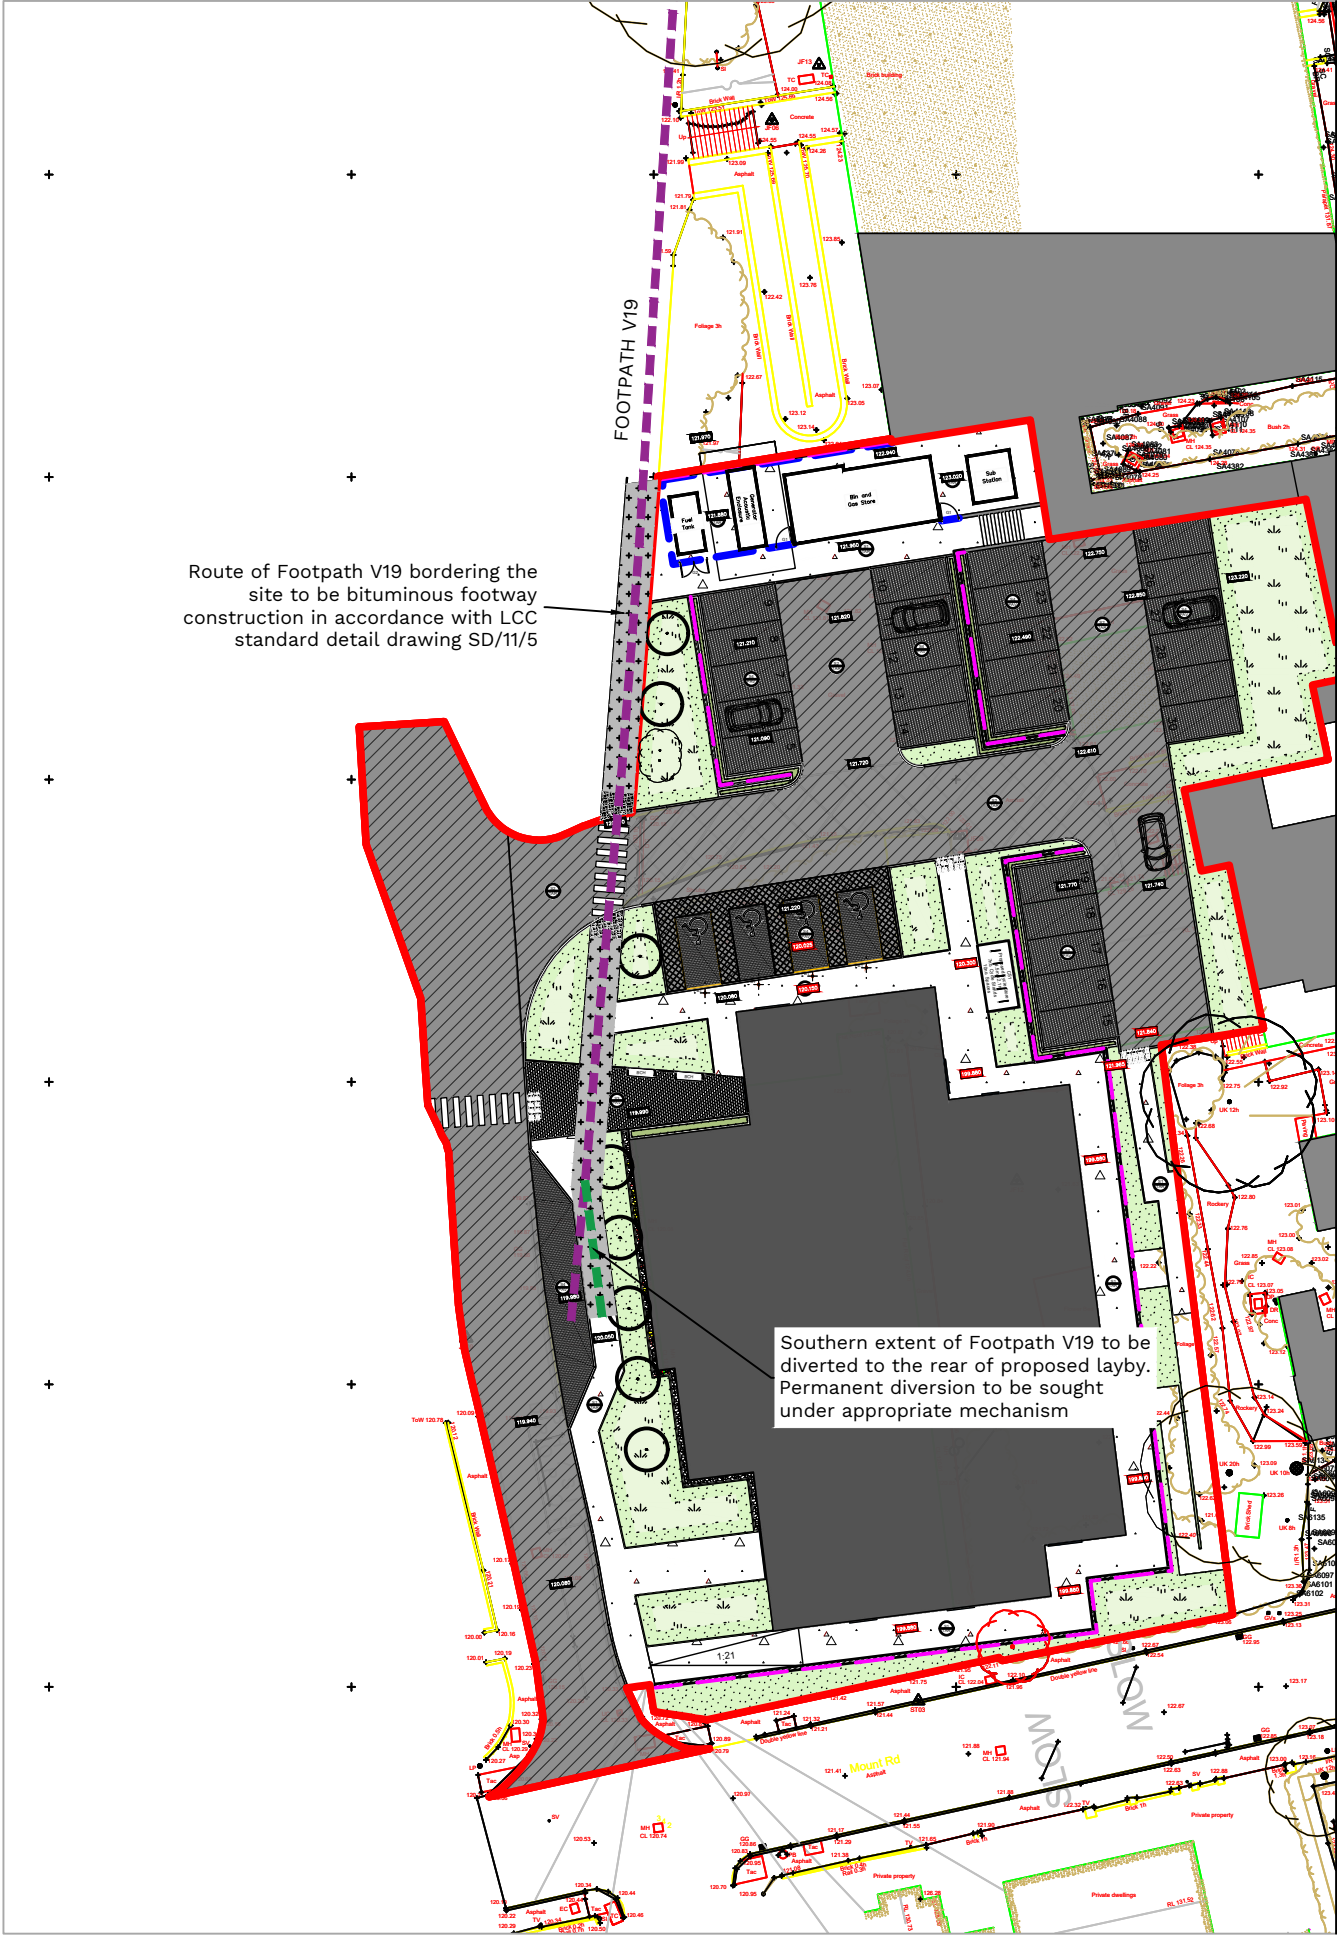

DISCLAIMER NOTES:


DO NOT SCALE THIS DOCUMENT - USE FIGURED DIMENSIONS ONLY

ALL DIMENSIONS MUST BE CHECKED ON SITE PRIOR TO COMMENCEMENT OF ANY RELATED WORKS.


THIS DOCUMENT IS COPYRIGHT OF THE ORIGINATOR, IT MUST NOT BE ALTERED, REPRODUCED OR DISTRIBUTED WITHOUT PRIOR CONSENT.

THIS DOCUMENT MUST BE READ IN CONJUNCTION WITH ALL SUPPORTING DOCUMENTS PRODUCED BY THE ORIGINATOR AND OTHER PROJECT DISCIPLINES.

OS MAPPING OBTAINED FROM PROMAP LICENCE No. 100022432
REPRODUCED BY BERRYS UNDER OS LICENCE No. 100003668

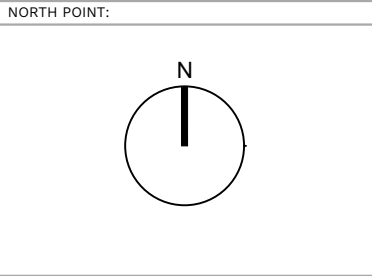

- KEY:
- Proposed bituminous footway construction to Footpath V19
 - Definitive route of Footpath V19
 - Proposed permanent diversion route

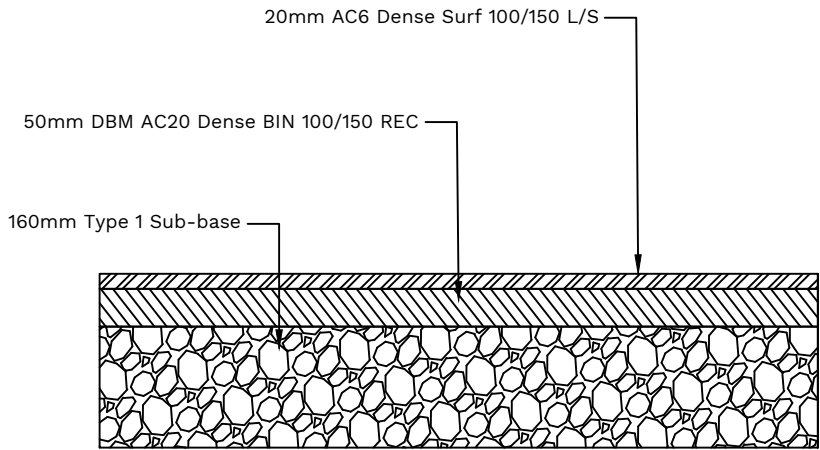

PROPOSED BITUMINOUS FOOTWAY CONSTRUCTION TO FOOTPATH V19
NTS

In accordance with Leicestershire County Council Standard Detail drawing SD/11/5

FOOTWAY NOTES -

The formation shall be trimmed and treated with a glyphosate based weedkiller in accordance with the manufacturer's instructions prior to laying sub-base

REV	DESCRIPTION	DATE	BY	CHKD
1	BEECH HOUSE SHREWSBURY BUSINESS PARK SHREWSBURY SHROPSHIRE SY2 6FG			

ORIGINATING OFFICE:

BERRYS

STATUS: INFORMATION

CLIENT: Darwin Group Ltd.

PROJECT: Hinckley District Hospital Community Diagnostic Centre

DRAWING: Footpath V19
Proposed Permanent Treatment

SCALE @ A3:	DRAWN BY:	CHKD BY:	DATE:
1:500	CB	LS	15.05.24

DRAWING No: SA50678 -BRY-ST - PL- C - 0002_