
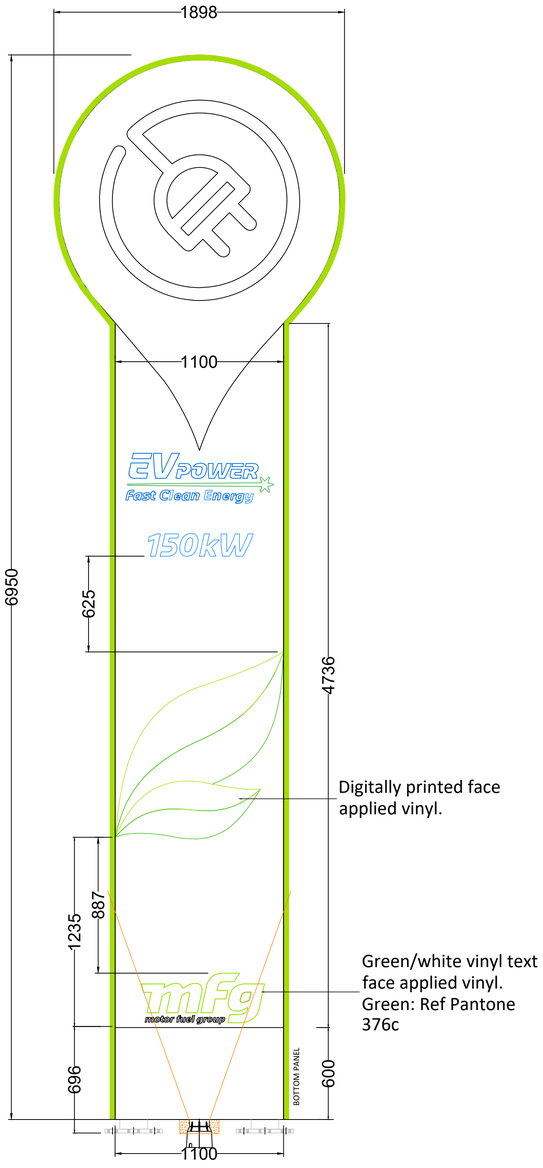


7M EV POLE SIGN
Scale: 1:20

NORMANDY WAY

PROPOSED 7M EV POLE SIGN

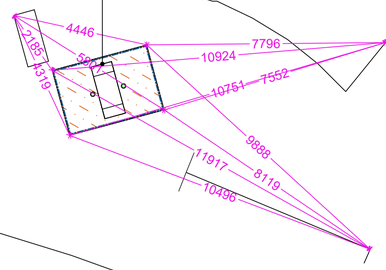

CLOVER FIELD ROAD

OFFSET FILLS

VENT STACK

ENTRANCE CROSSOVER

TANK FARM

EXISTING CANOPY

DRAWING NOTES

COPYRIGHT ©
This drawing and the details herein are the copyright of MBH Ltd and must not be reproduced, altered or passed to any third party without prior written consent.

This drawing has been produced for the project listed below, is submitted in support of this application application to the Local Planning Authority and is not intended for use by any other person or for any other purpose.

Every effort has been made to ensure the accuracy of these drawings, however MBH Ltd. accept no responsibility for any discrepancies arising from the reuse of survey information and preliminary drawings commissioned by the Applicant from others.

STANDARD DISCLAIMERS

This drawing is based on all the available as built information for the site and the standard details available. Installation may be compromised by unforeseen elements encountered on site during installation of works.

Contractors must follow good practice in locating and excavating around existing services and follow all necessary H&S procedures.

Contractors must follow the routes and works shown on the attached plans unless discussed and agreed with the Project Manager & Architect.

As constructed details must be returned to the Architect for production of as built layouts.

SCHEME BASIS

-

GENERAL NOTES

-

NORTH POINT

N

SCALE BAR

0 5 10

SCALE - METRES - 1:100@A1

SCALE BAR

0 1 2

SCALE - METRES - 1:20@A1

REV	DATE	DESCRIPTION	DRAWN/CHECKED
-	-	-	-
-	-	-	-
-	-	-	-
-	-	-	-
-	-	-	-
-	-	-	-
-	-	-	-
-	-	-	-
-	-	-	-

REVISION NOTES

DRAWING STATUS

PLANNING

MBH Design Studio Ltd.
Brook House, Apex Court, Camphill Rd, West Byfleet, KT14 6SQ
www.mbhltd.com t: 01932 352 727 f: 01932 351 545

CLIENT

mfg motor fuel group

PROJECT

FS2233 - HINCKLEY MORRISONS
NORMANDY WAY, HINCKLEY
LEICESTERSHIRE,
LE10 1YA

DRAWING TITLE

PROPOSED SITE LAYOUT
-
-

DRAWN BY	CHECKED BY	APPROVED BY
DM	NS/AM	AM
DATE	SCALE	PAPER SIZE
11.11.2026	1:20/100	A1

14313-2233-CTA | REVISION -