Proposed House Type: Plot 2

Chapel Lane, Witherley

150.3m² (1,618ft²)

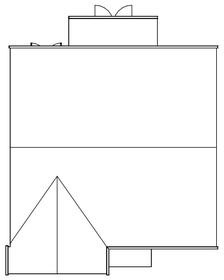

Roof Plan

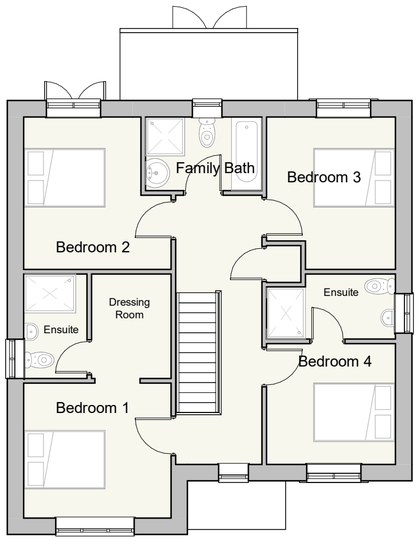

First Floor Plan

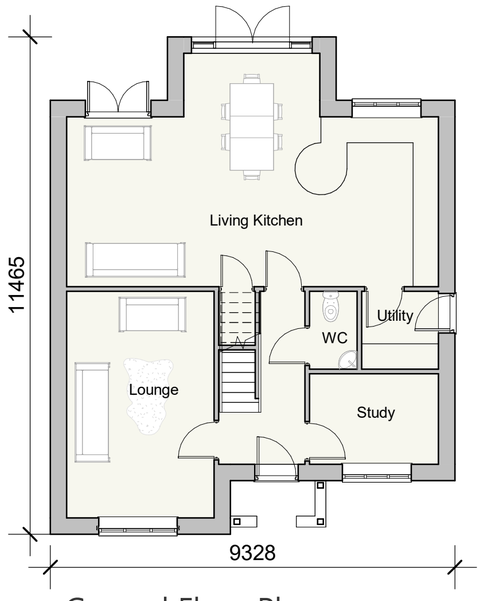

Ground Floor Plan







Front Elevation



Side Elevation



Rear Elevation



Side Elevation

0m 2m 4m 6m 8m 10m

SCALE 1:100 @ A2

Rev A- Amendments to meet part O requirements - MS - 13.09.23

Rev B- Brick sills changed to stone ZLM - 09.11.26

Rev C- Sills to the side and rear reverted back to brick ZLM - 09.11.26

Cartwright HOMES

hayward ARCHITECTS LTD

19 Station Road
Hinckley
Leicestershire
LE10 1AW

Tel: 01455 635 665
Fax: 01455 618 971
www.hayward-architects.co.uk

Client: **Cartwright Homes**			
Project Title: Residential Development, Chapel Lane, Witherley			
Drawing Title: Bespoke House Type Plot 2			
Scale: 1:100	Date: 09.03.23	Sheet: A2	
Author: JET	Checked by:		
Job No.: 22-124	Drawing No.: PL06-C		
Status: Planning Submission			

THE COPYRIGHT OF THIS DRAWING IS VESTED IN HAYWARD ARCHITECTS LTD. REPRODUCTION IN ANY FORM, EITHER IN WHOLE OR IN PART IS FORBIDDEN WITHOUT THE PRIOR WRITTEN PERMISSION OF THE COPYRIGHT HOLDER. DO NOT SCALE FROM DRAWING AND ONLY FIGURED DIMENSIONS ARE TO BE USED