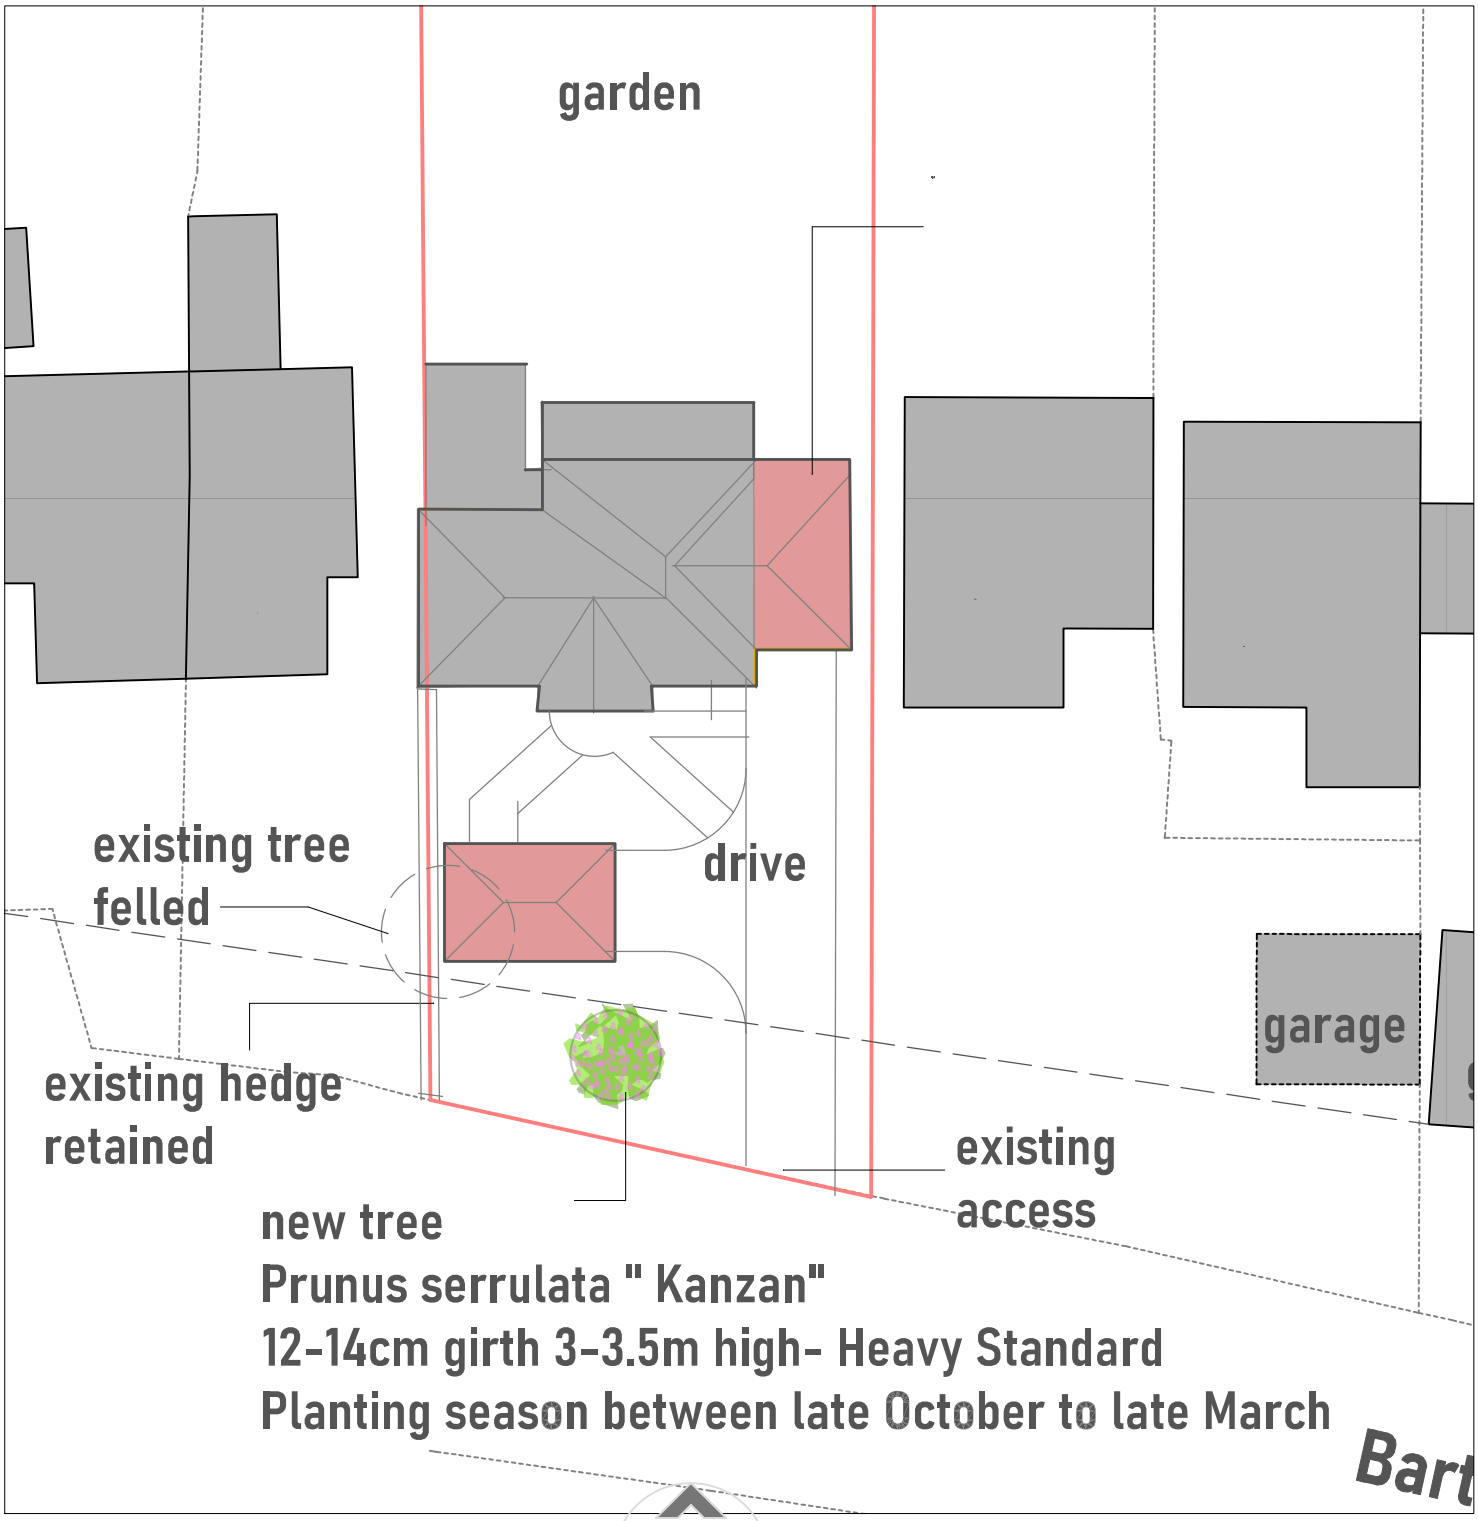


1:250 site plan

12, Barton Road, Barlestone, Leics.