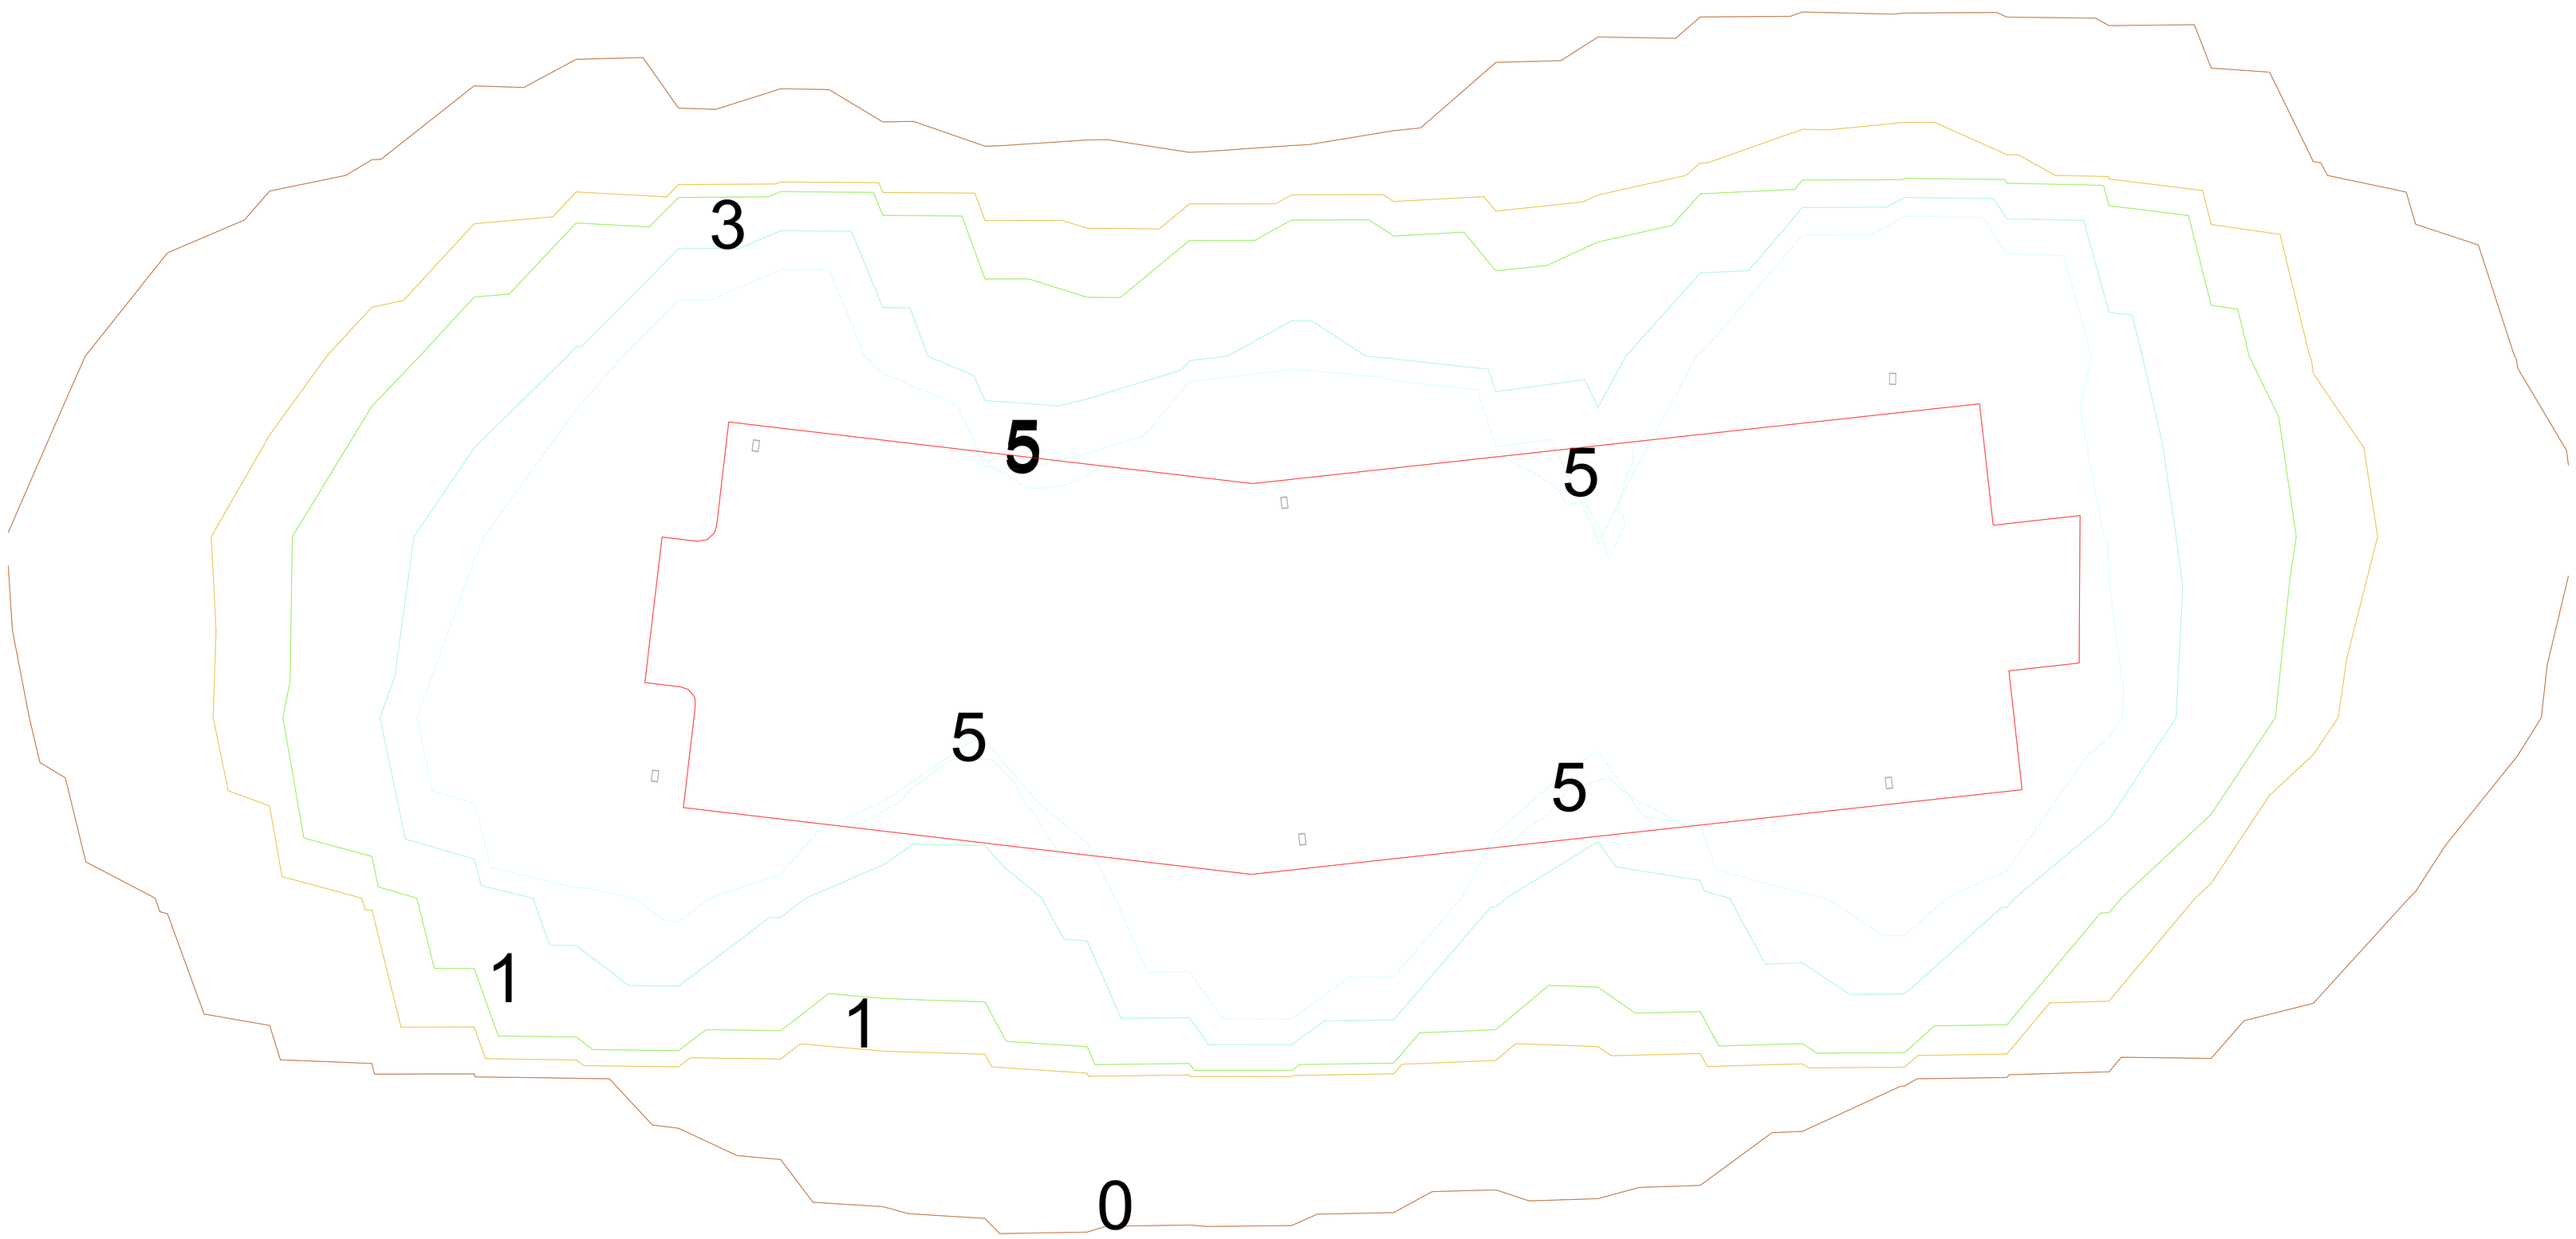

REV.	DATE	BY	DESCRIPTION

NVC LIGHTING LTD.
NVC PARK 301
HOLLYMOOR WAY
RUBERY
BIRMINGHAM, B31 5HE. UK
T: +44 (0) 121 457 6340
F: +44 (0) 121 453 1325
E: sales@nvcuk.com
W: www.nvcuk.com

PRELIMINARY LIGHT SPILLAGE
CALC BARWELL SPORTS PAVILLION

SCALE	1:100 @ A0
DATE	16.10.12
DRN. BY	JG
DESIGNER	JG

DRAWING No.

LD7197-02

BASED ON CUSTOMER DRG.	REV.
ORIGINATOR:	DATE