


Markfield Ball Stop & Perimeter

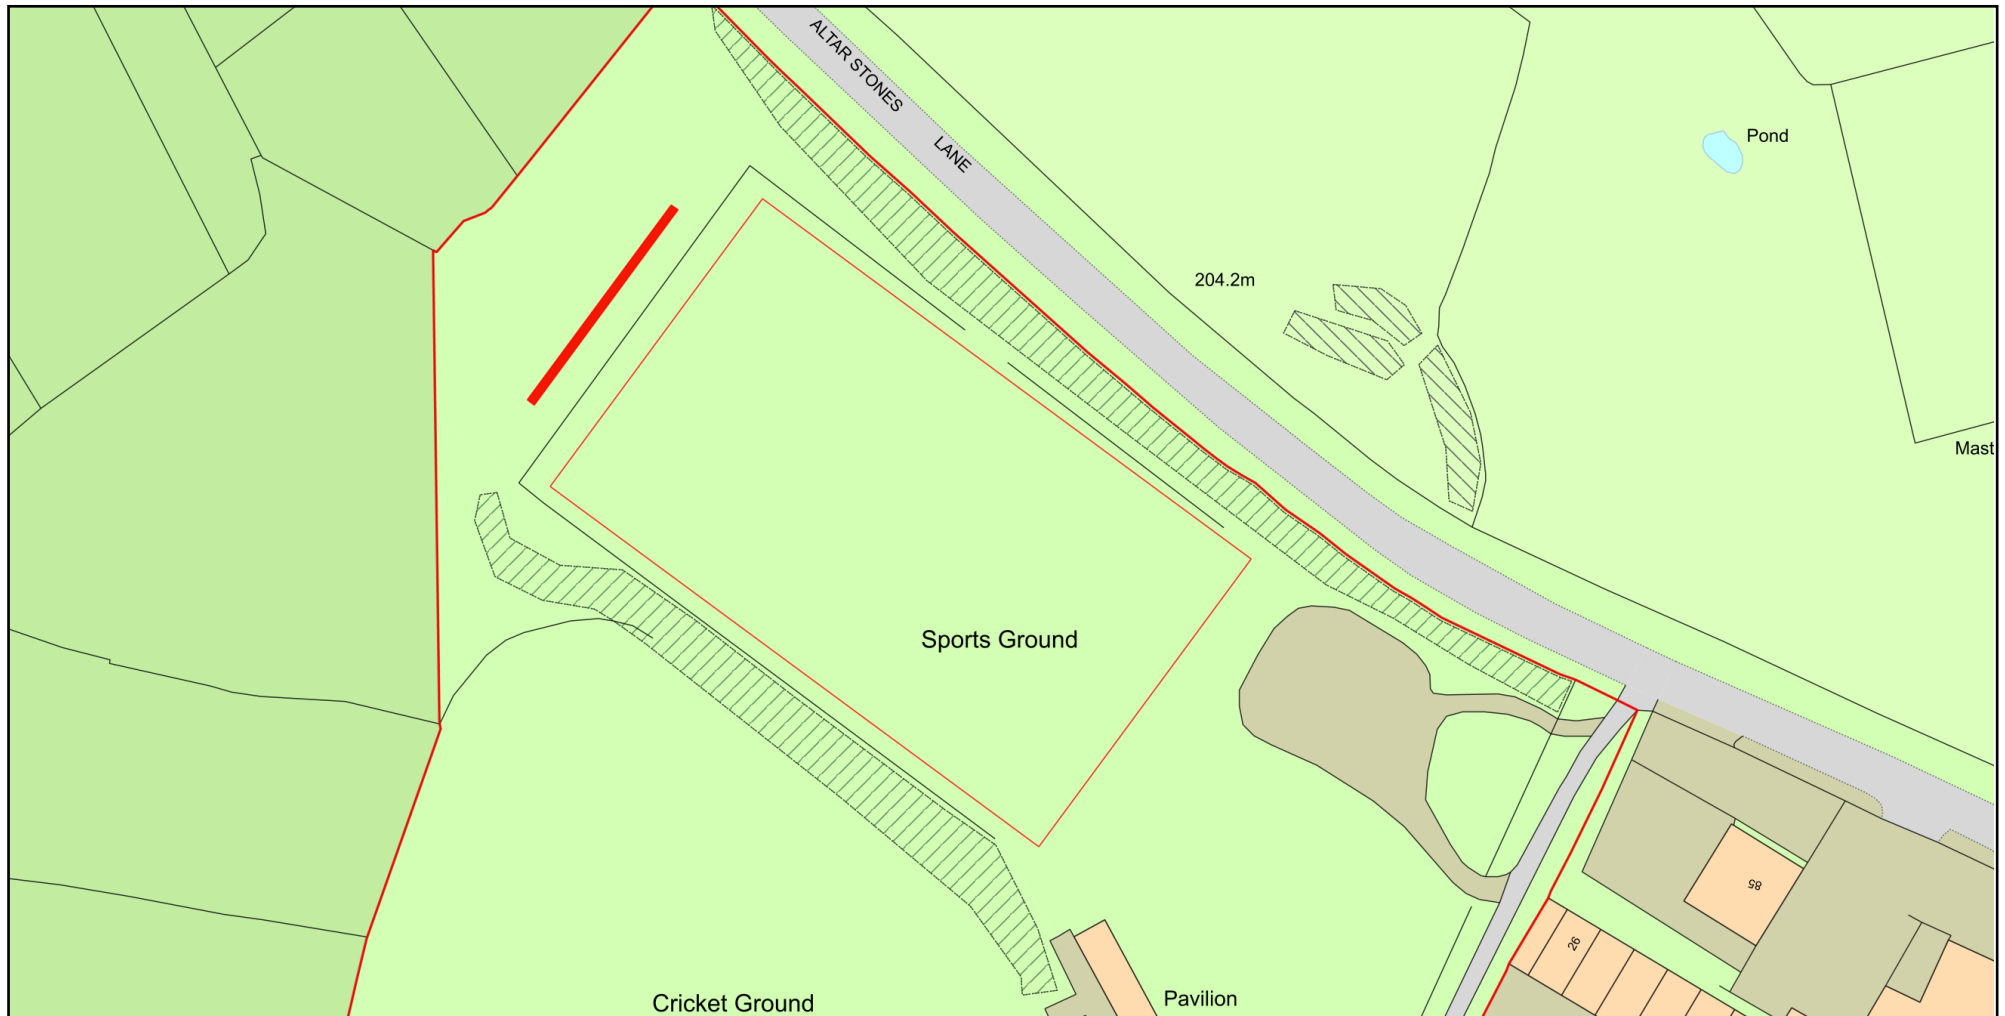

Plan Produced for: Daniel Carr
Date Produced: 21 Oct 2025
Plan Reference Number: TQRQM25294131710310
Scale: 1:1250 @ A4

© Crown copyright and database rights 2025 OS 100042766