

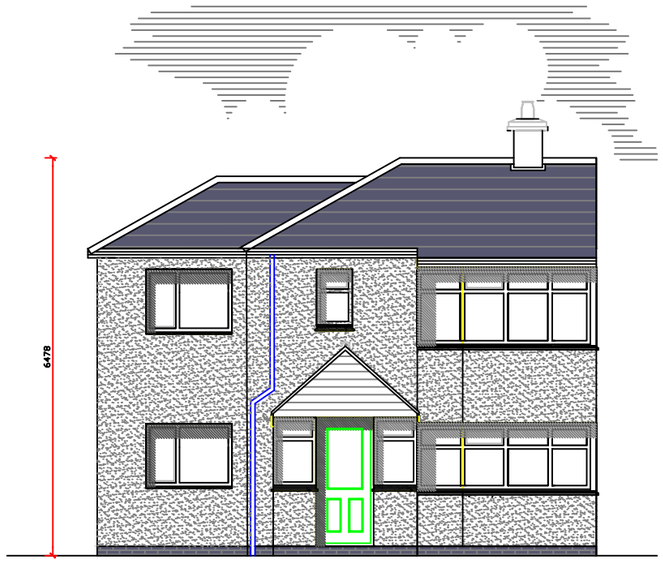



FRONT ELEVATION

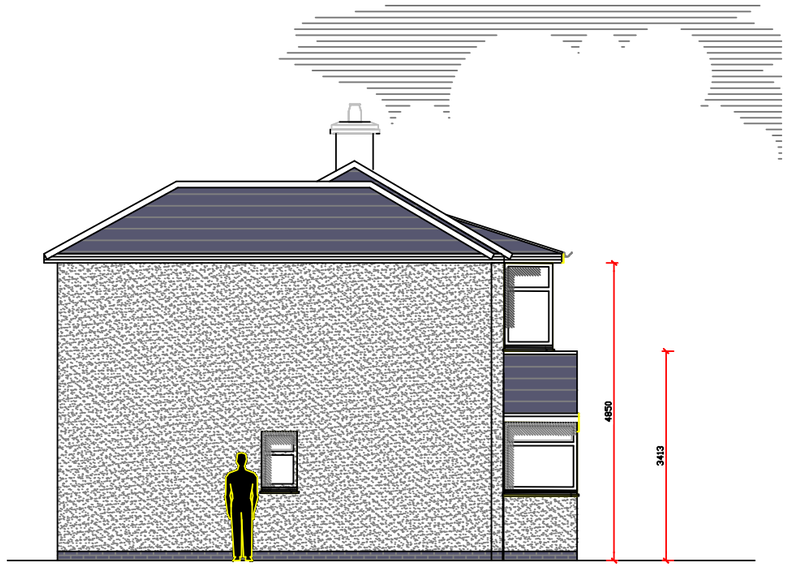


SIDE ELEVATION

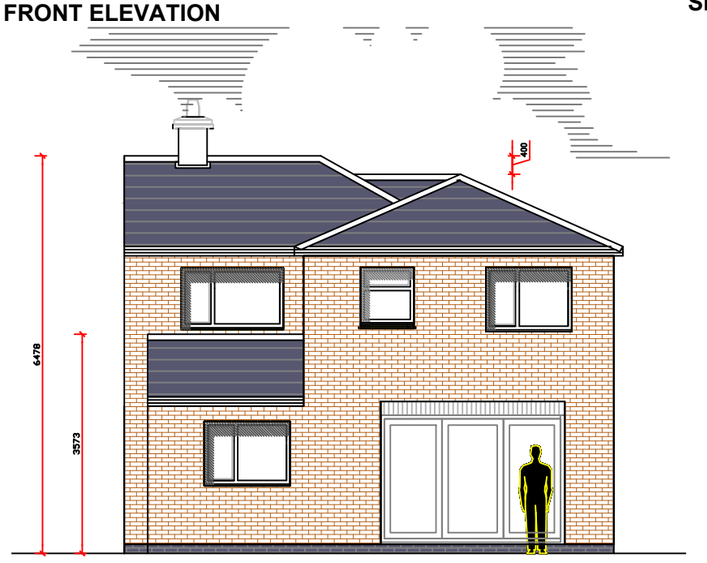


REAR ELEVATION

PROPOSED FLOOR AREA

| | | |
|---|---|---|
| GROUND | 54.2m² | 583.40sq.ft |
| FIRST | 45.2m² | 486.53sq.ft |
| TOTAL | 99.4m² | 1069.94sq.ft |

0m 1 2 3m

scale 1:100

A As per planning officers comments 22.08.25

\- Client submission

# AS PROPOSED ELEVATIONS

**CLIENT/COMPANY:**
Jack Crowfoot

**JOB DESCRIPTION:**
PROPOSED Double Storey Rear and Side Extension
33 Elmesthorpe Lane, Earl Shilton, Leicester, LE9 7PT

| | |
|---|---|
| **SCALE** 1:100 @ A3 | **DATE** 11.06.25 |
| **DRAWN BY** JTC | **DRAWING No:** 003 Rev A |

ALL DIMENSIONS TO BE CHECKED ON SITE BEFORE CONSTRUCTION. ANY DISCREPANCIES TO BE DISCUSSED AND AGREED WITH JC PRIOR TO PROCEEDING.

THIS DRAWING IS THE PROPERTY OF JC AND MUST NOT BE COPIED OR REPRODUCED WITHOUT PRIOR WRITTEN CONSENT.

HEALTH AND SAFETY EXECUTIVE (HSE) WILL NEED TO BE NOTIFIED PRIOR TO COMMENCEMENT OF THE PROJECT