
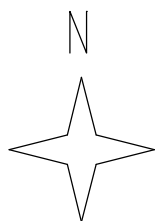


Stanfords VectorMap


18 Jubilee Drive, Earl Shilton, Leicester, LE9 7JF

REF:0733999

Plan No 1671/BP

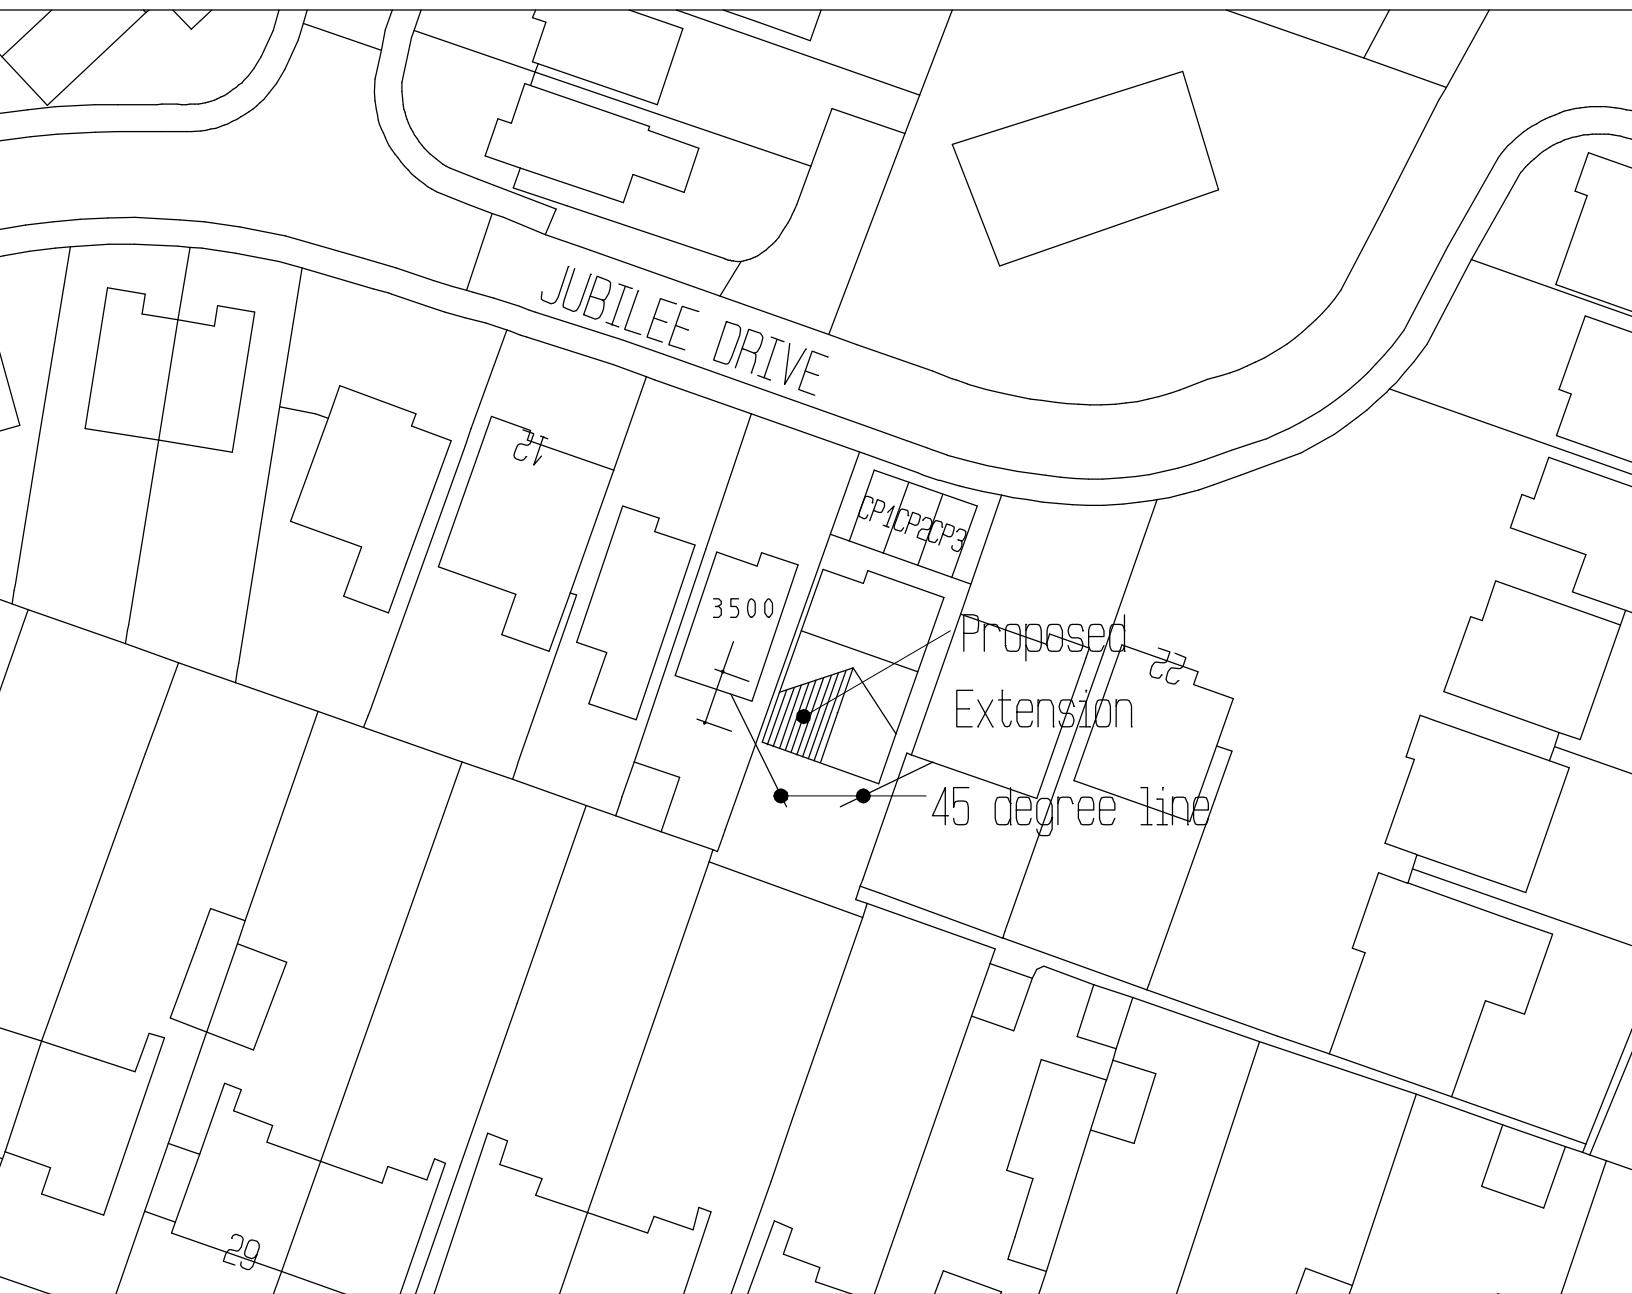

Scale, 1:500
Sheet, A4

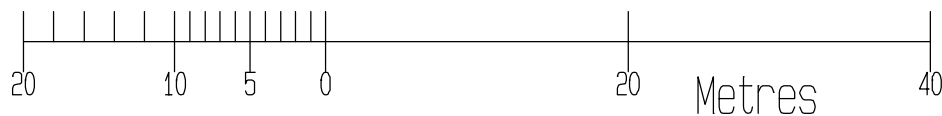

© Crown Copyright and database rights 2025 OS 100035409
Reproduction in whole or in part is prohibited
without the prior permission of Ordnance Survey.