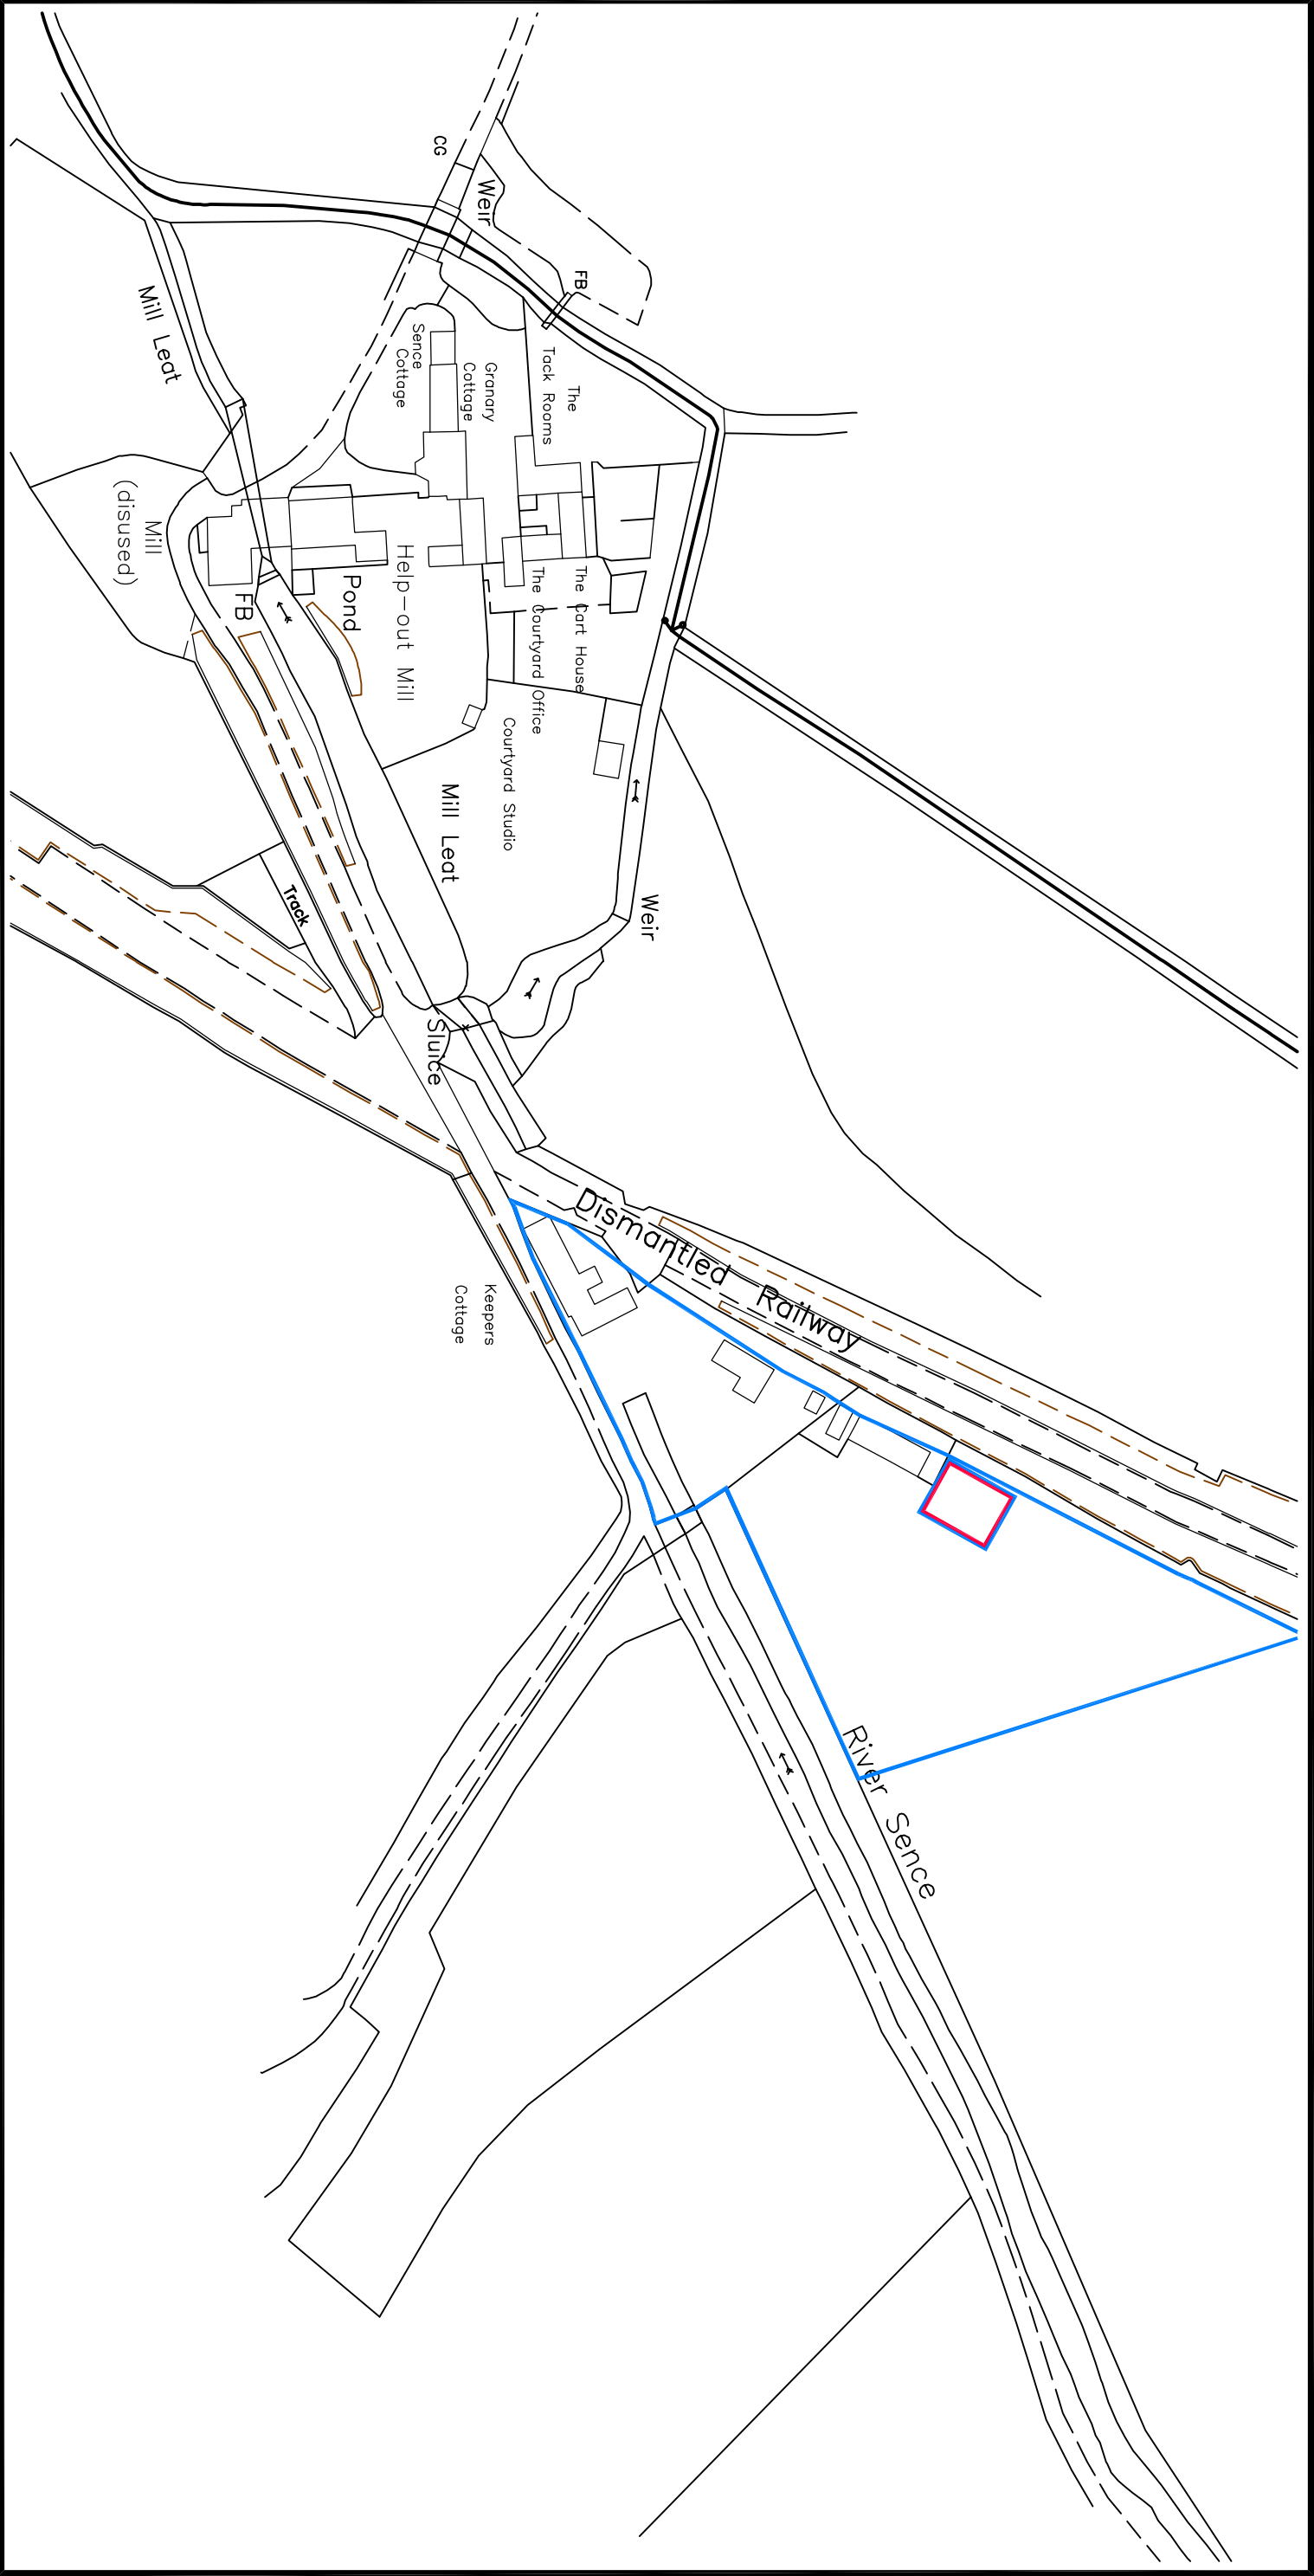


Indicative North

# Location Plan

Scale 1:1250

© Crown Copyright.  
All rights reserved  
Licence No. AR100022432  
Landmark Ref. LIG0816

DGADL Job Ref: 24.4436