
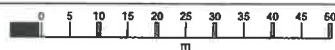


Archer Cottage LE10 2DE

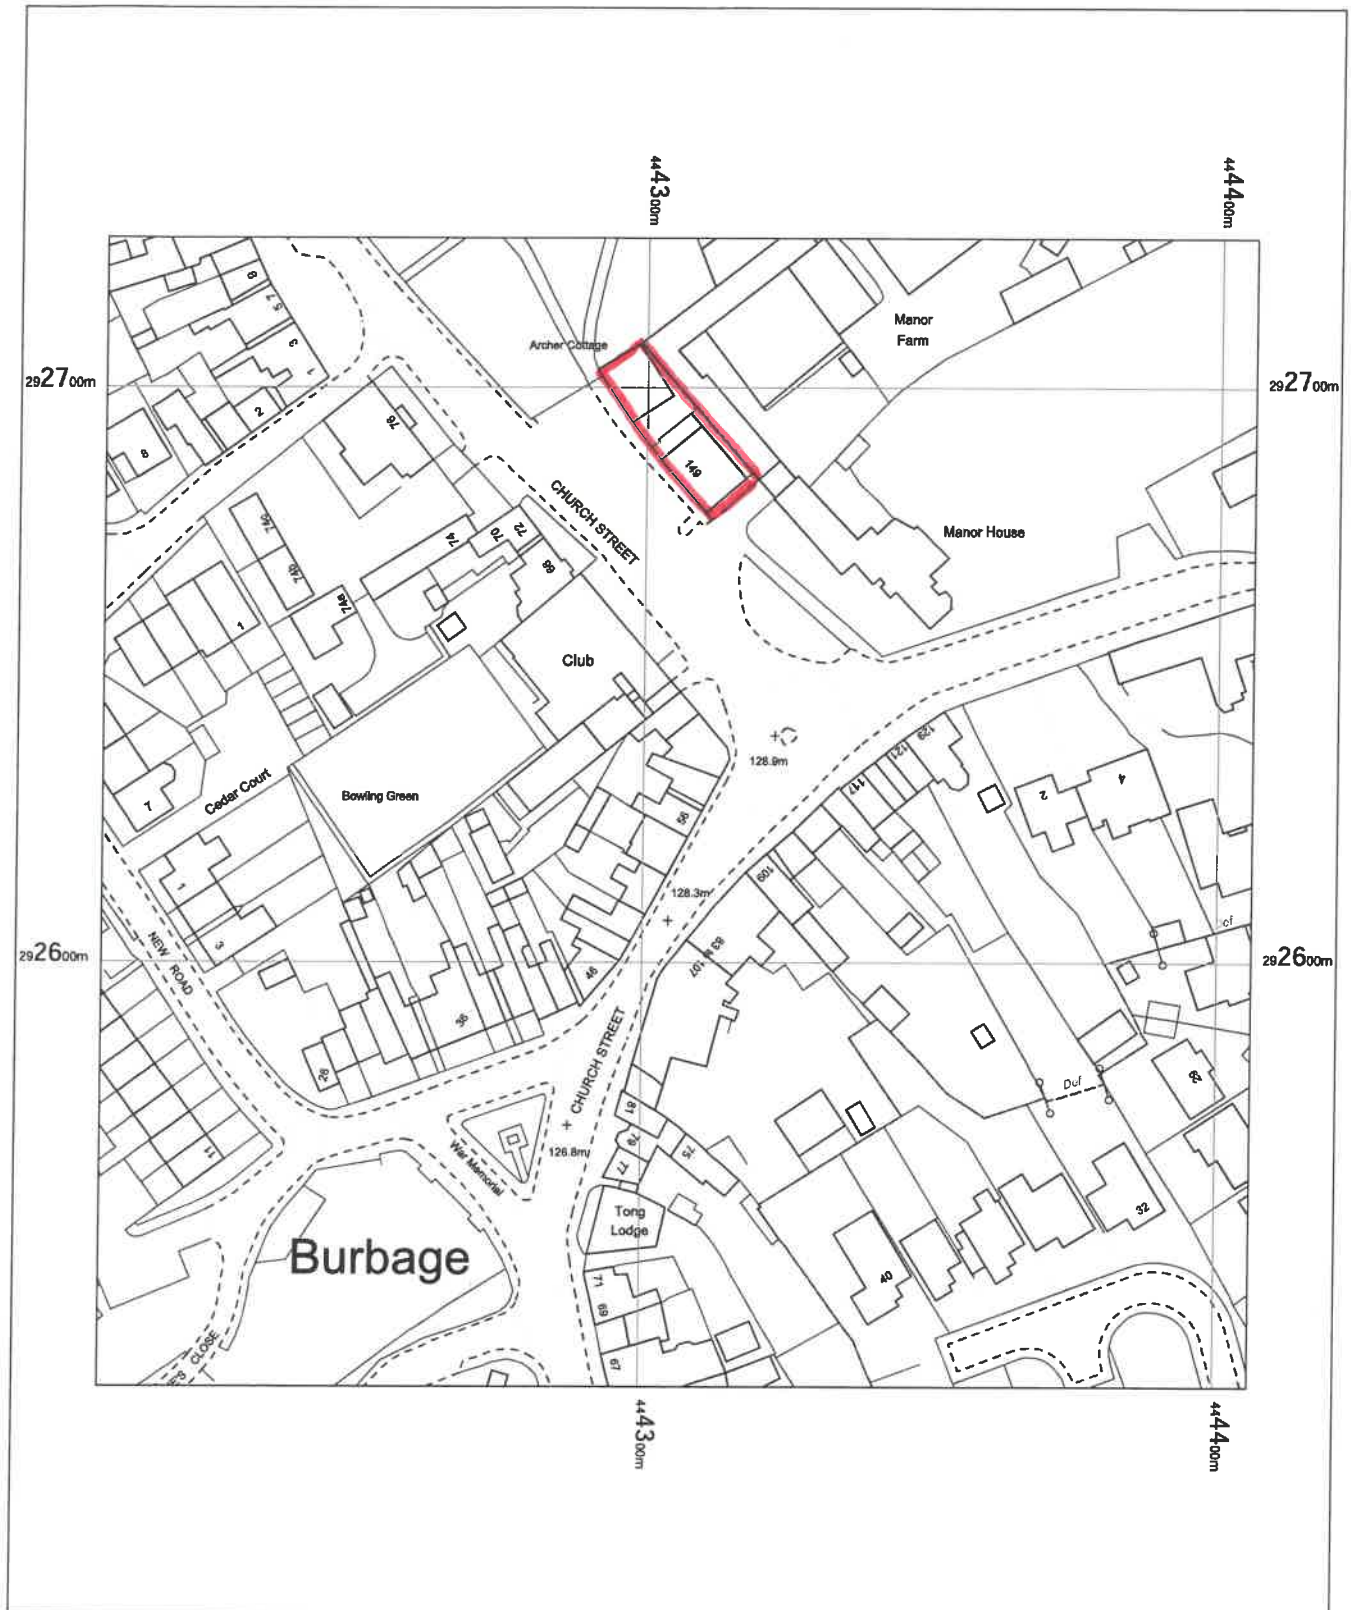

OS MasterMap 1250/2500/10000 scale
Friday, October 24, 2025, ID: BW1-01247523
maps.blackwell.co.uk

1:1250 scale print at A4, Centre: 444306 E, 292626 N

©Crown Copyright Ordnance Survey. Licence no.
100041041



**BLACKWELL'S
MAPPING SERVICES**
PERSONAL & PROFESSIONAL MAPPING
www.blackwellmapping.co.uk

TEL: 0800 151 2612
maps@blackwell.co.uk

