




1. Proposals are subject to statutory consents and their related conditions.
2. Proposals are subject to further detailed design (by others).
3. Proposals are based on existing measured data (provided by others).
4. Proposals may be subject to 3rd party agreements, such as party wall agreements, rights of light, access easements and other legal covenants.
5. Proposals may be subject to legal agreements and amendments to existing lease agreements where applicable.

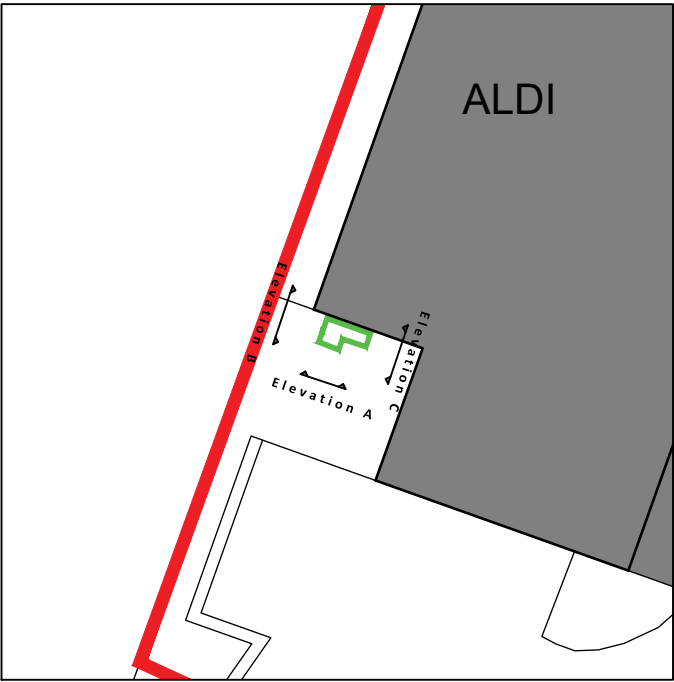


KEY PLAN
SCALE 1:500

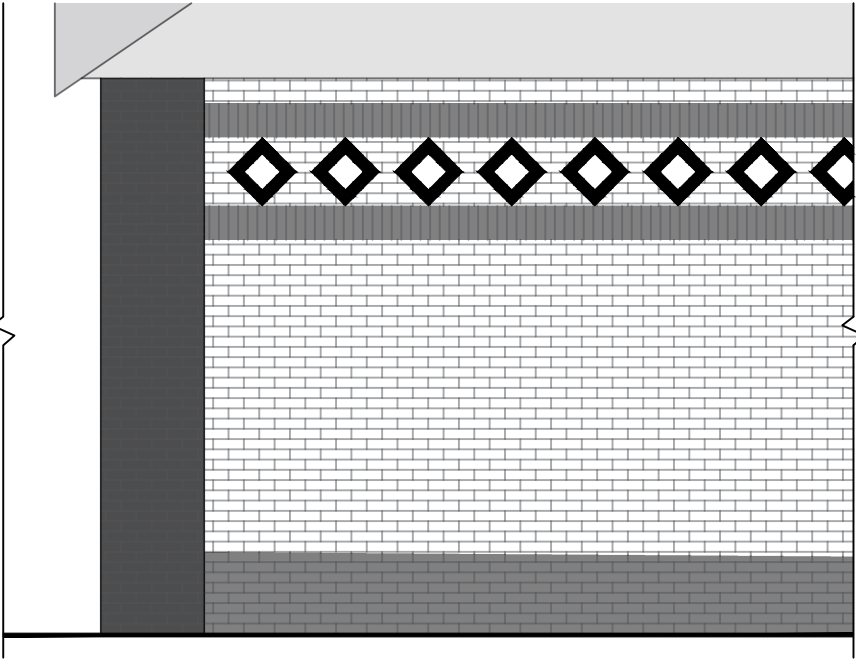


EXISTING ELEVATION A
SCALE 1:50

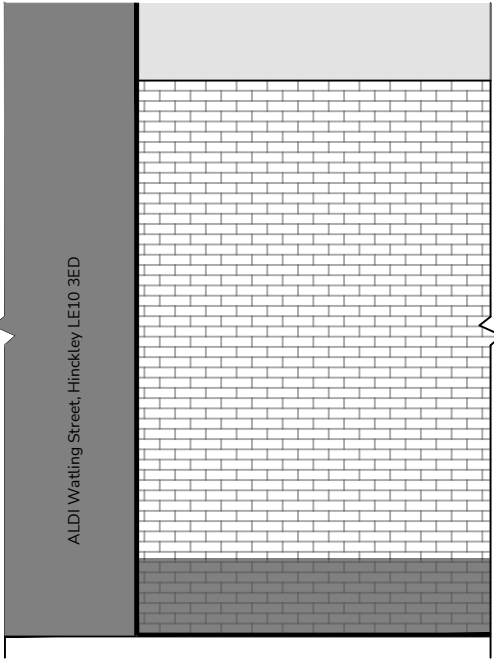

EXISTING ELEVATION B
SCALE 1:50

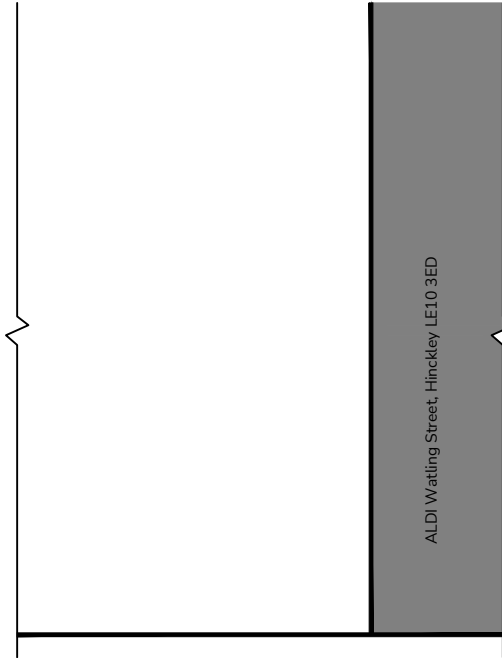

EXISTING ELEVATION C
SCALE 1:50

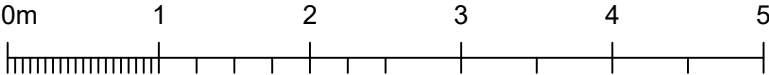

Scale - 1:50

P1	Planning Issue	JD	CT	29/09/2025
Rev	Description	By	Chk	Date
Project No: 2815-0517 Scale @ A3 1:50		Date: 29/09/2025		
Drawn: JD Checked: CT		Status: PLANNING		
Drawing No: L(02)001		Revision: P1		