



Side Elevation

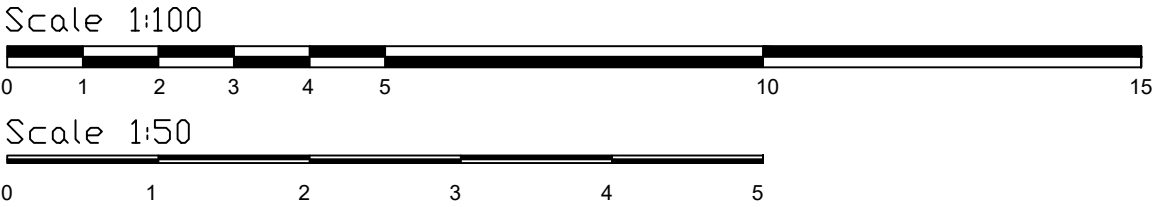

Existing
1:50

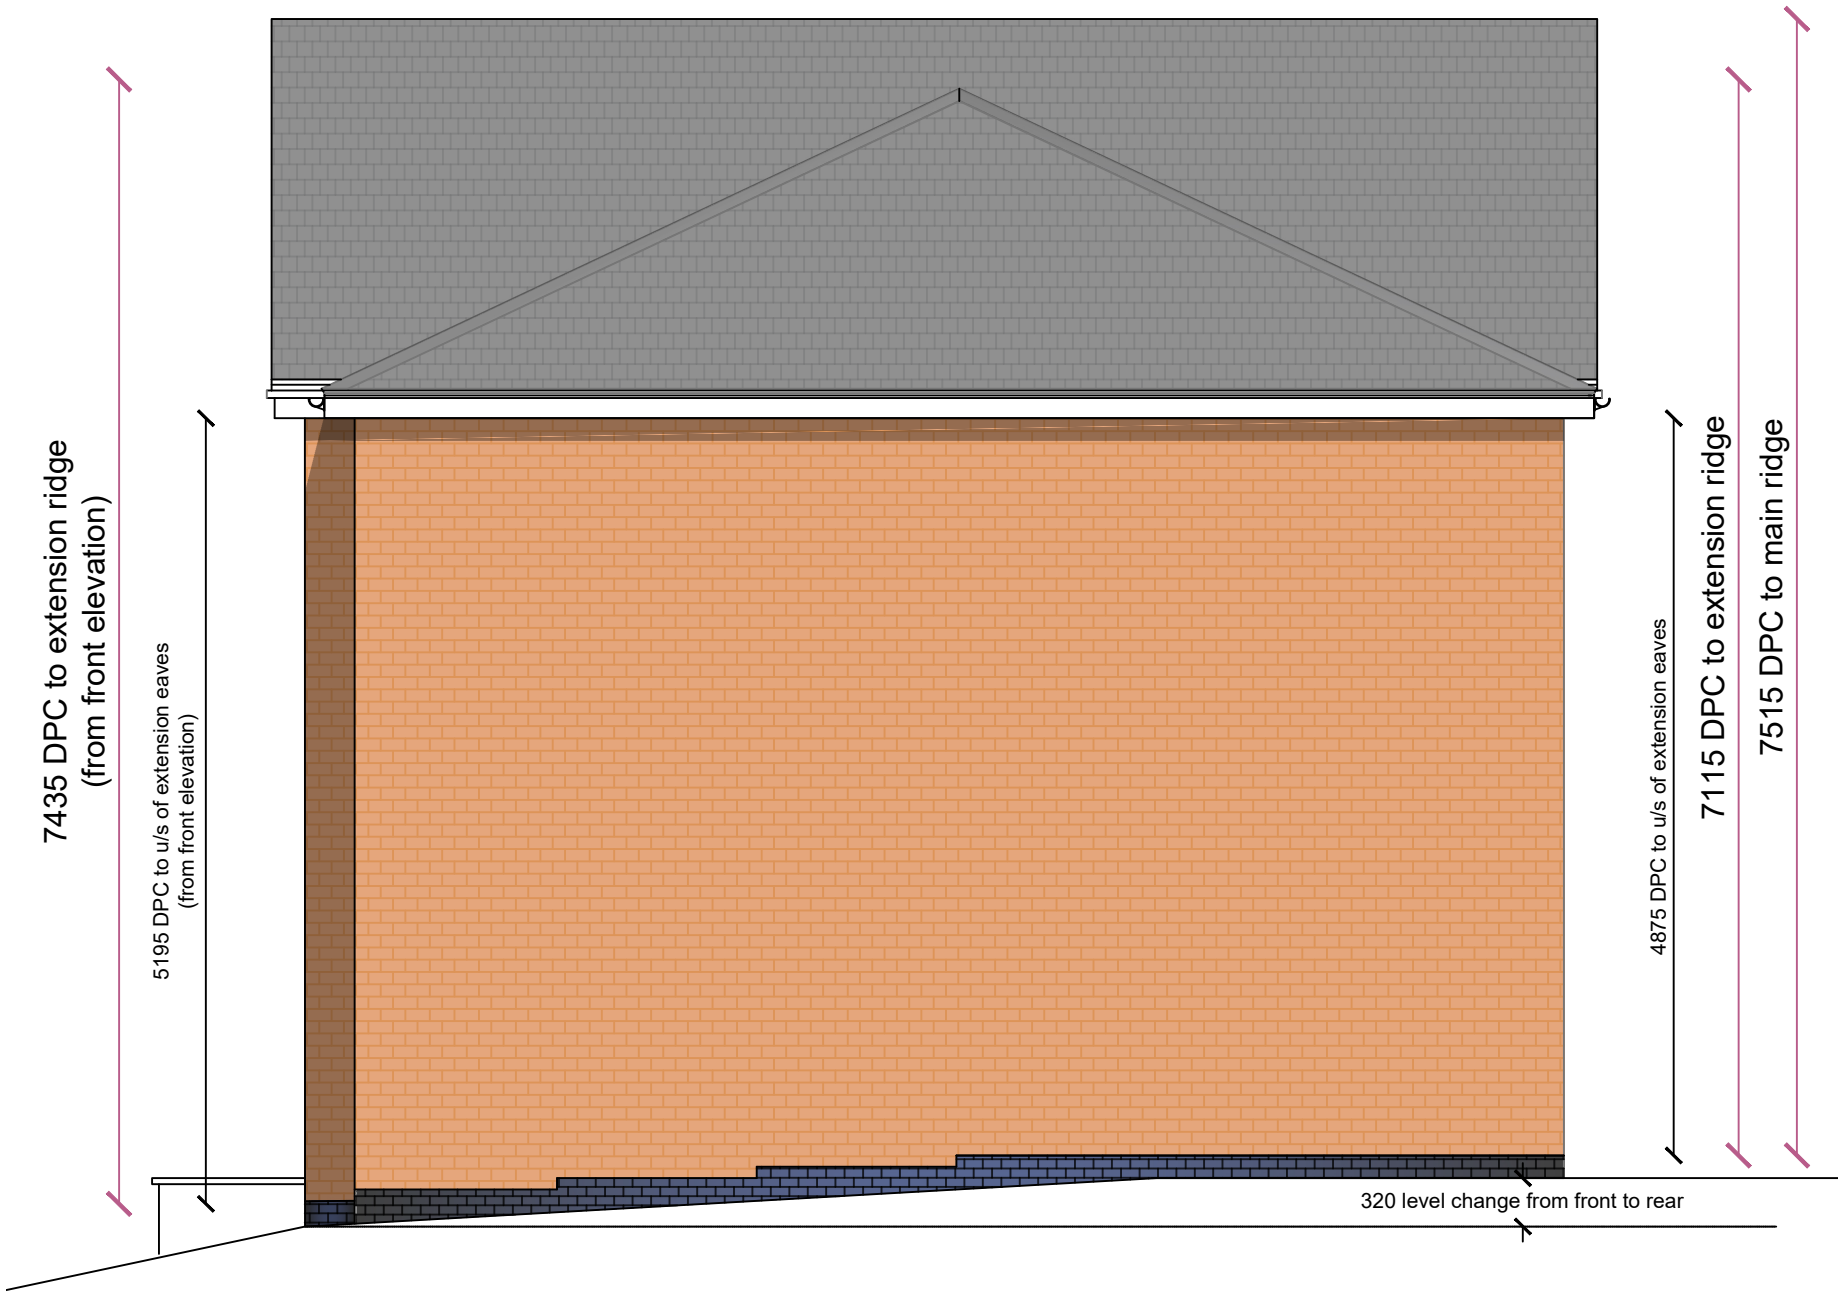

Proposed
1:50