


Residential Development at
Grove House, Burbage


Location & Block Plan

198-TAA-XX-ZZ-DR-A-0001

P05

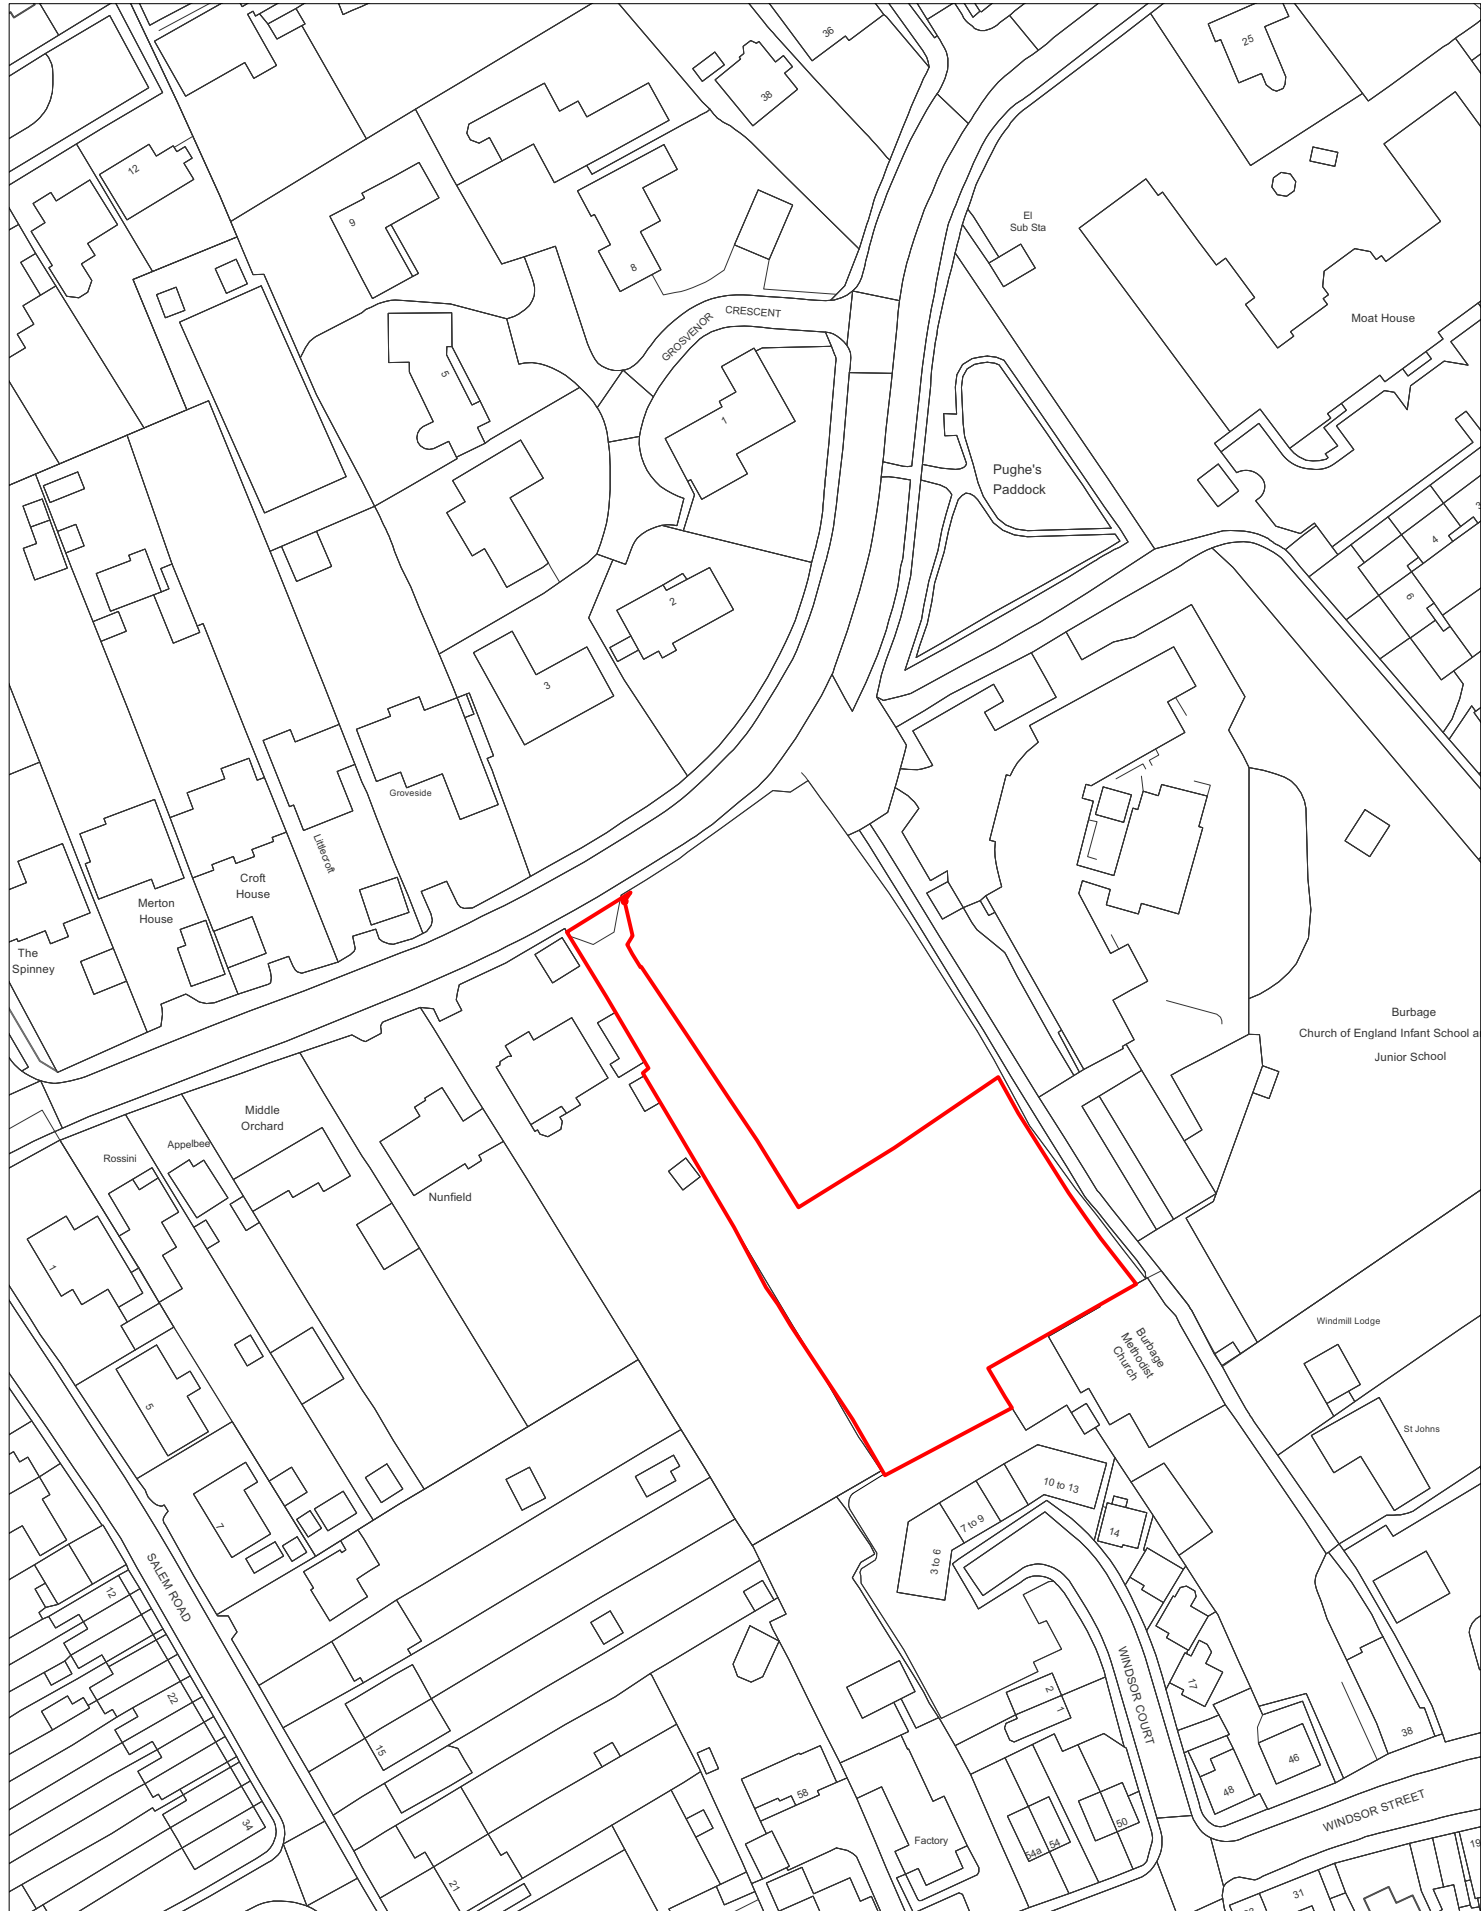

1 Location Plan
Scale: 1:1250

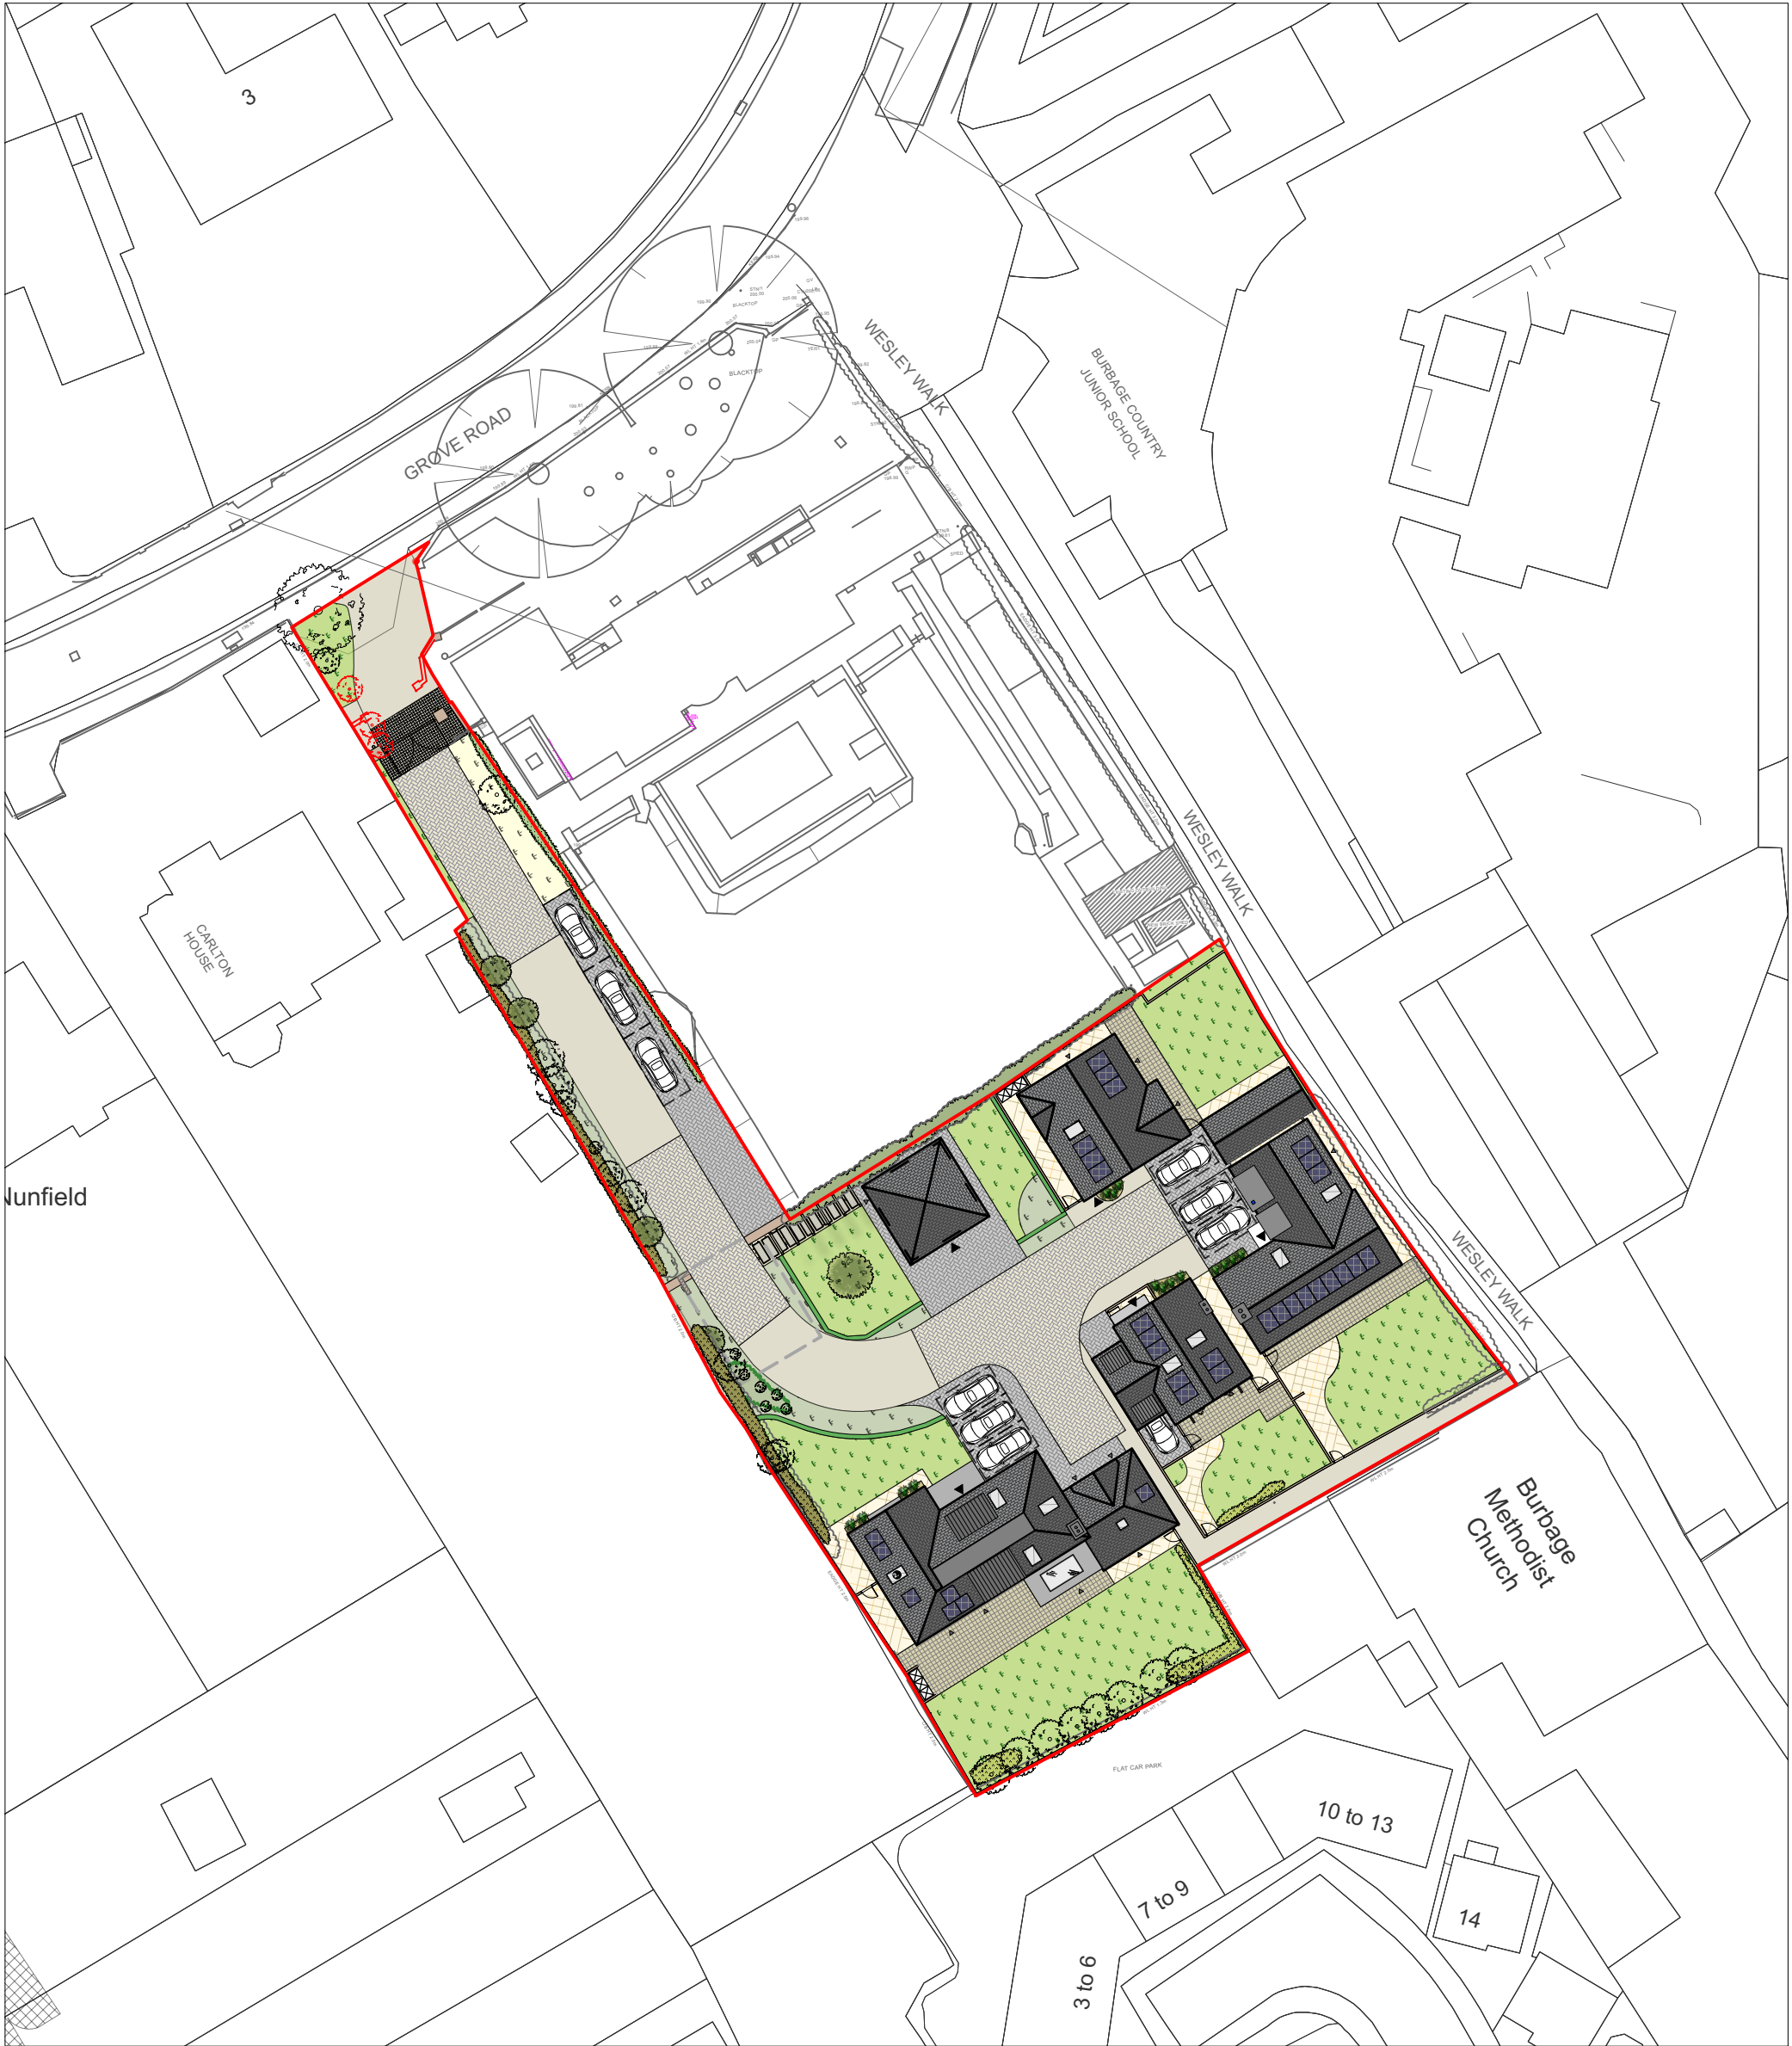


2 Block Plan
Scale: 1:500




Notes:
This drawing is to be read in conjunction with all other consultants and specialist sub-contractors' drawings, throughout design, tender & construction. All structural and MEP information shown on these drawings is based on structural & MEP photography & is to be fully designed, detailed & dimensioned by others.
All specified manufacturers are 'or equal & approved' whether stated or not. Any equivalent product or manufacturer must be approved in writing by the Contract Administrator and Principal Designer before use. All drawings are to be read in conjunction with project specific National Building Specification.
The main contractor is responsible for checking all dimensions prior to commencement of work. Any discrepancies discovered must be reported to the Contract Administrator as soon as they become apparent.

S4 - Suitable for Planning
Preliminary

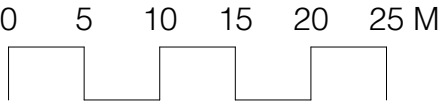

P05	29/07/2025	Drawing Amended	AA
P04	28/07/2025	Drawing Amended	AA
P03	24/07/2025	Drawing Revised	AA
P02	23/06/2025	Drawing Amended	AA
P01	03/06/2024	Initial Issue	SD

Rev	Date	Revision Details	Author
-----	------	------------------	--------

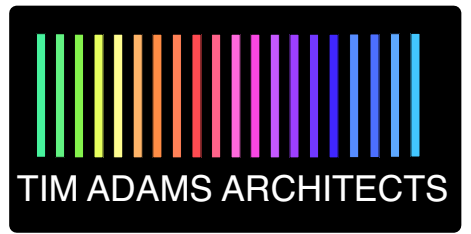

Client	Mr. Ian Neale
Job	Residential Development at Grove House, Burbage
Title	Location & Block Plan

Drawn	Date	Checked	Date
SD	Apr 2024	TA	Apr 2024
Scale	1:250	Size	A2
Drawing Number			Revision
198-TAA-XX-ZZ-DR-A-0001			P05

Purpose for Issue	Issue Status
S4 - Suitable for Planning	Preliminary



Registered company address: TAA Limited, 30 Nelson Street, Leicester LE1 7BA.
Healthcare Design is a sub division of Tim Adams Architects Limited.
Company Number: 11081976

The copyright of this drawing is vested in the Architects' Designer and must not be copied or reproduced without his written consent. Figured dimensions only to be taken from this drawing. All contractors and/or specialists must visit the site and be responsible for taking and checking all dimensions relative to this work.