


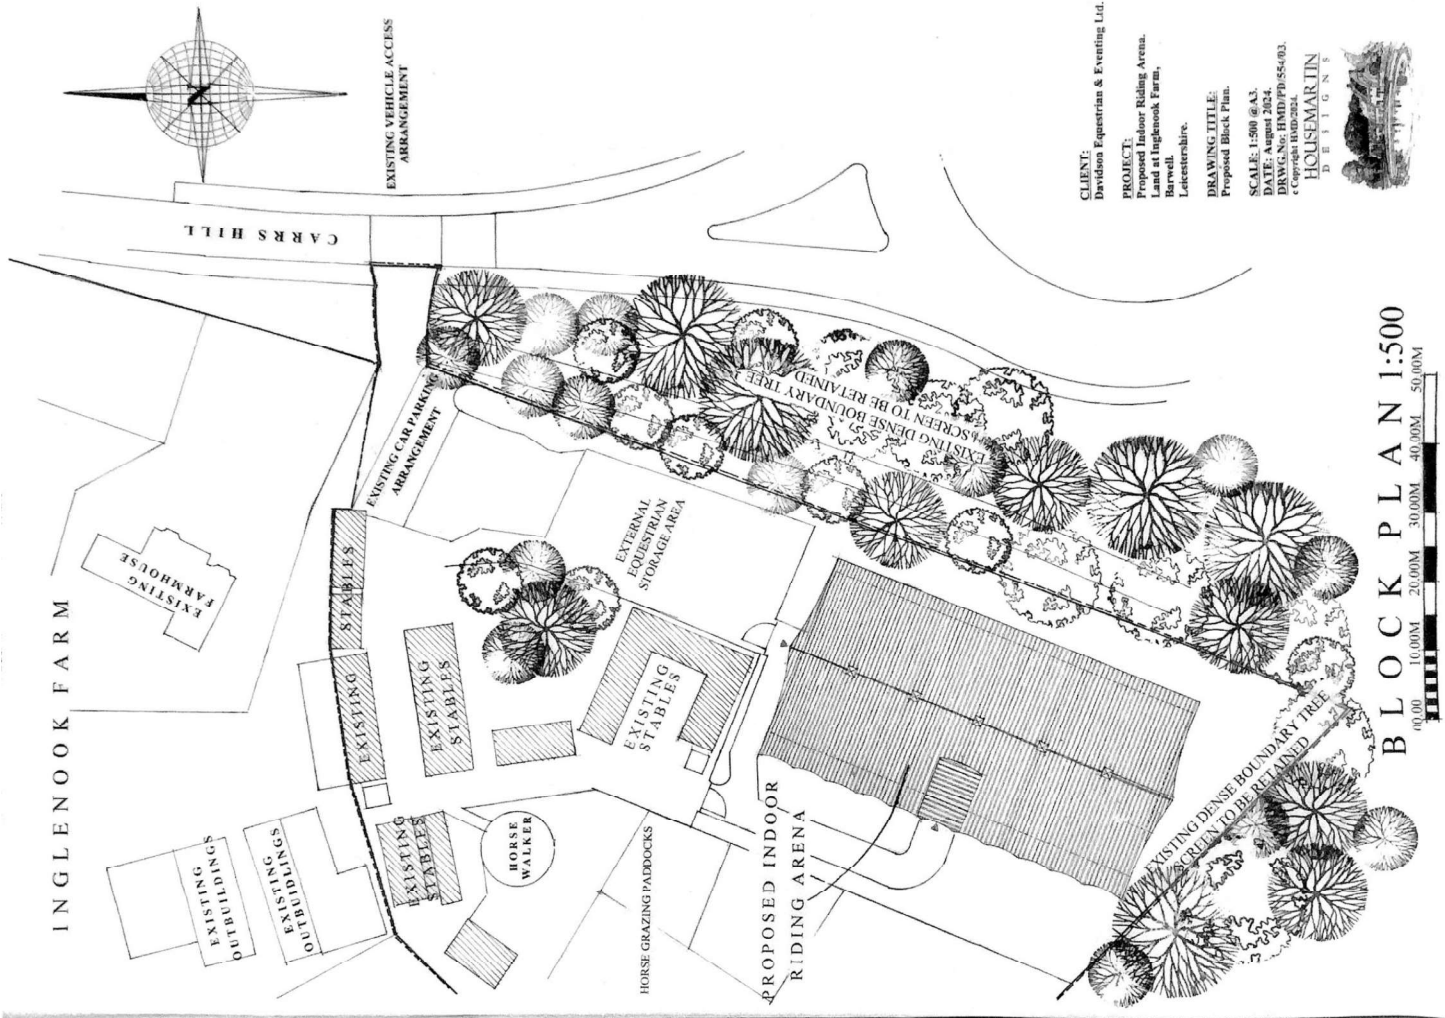

CLIENT:
Davidson Equestrian & Eventing Ltd.

PROJECT:
Proposed Indoor Riding Arena,
Land at Inglenook Farm,
Barwell,
Leicestershire.

DRAWING TITLE:
Proposed Block Plan.

SCALE: 1:500 @A3.
DATE: August 2024.
DRAWING NO: HMD/PB-554/03.
© Copyright HMD/2024.

HOUSEMARTIN
DESIGNS



BLOCK PLAN 1:500

