



CONTINUED ABOVE

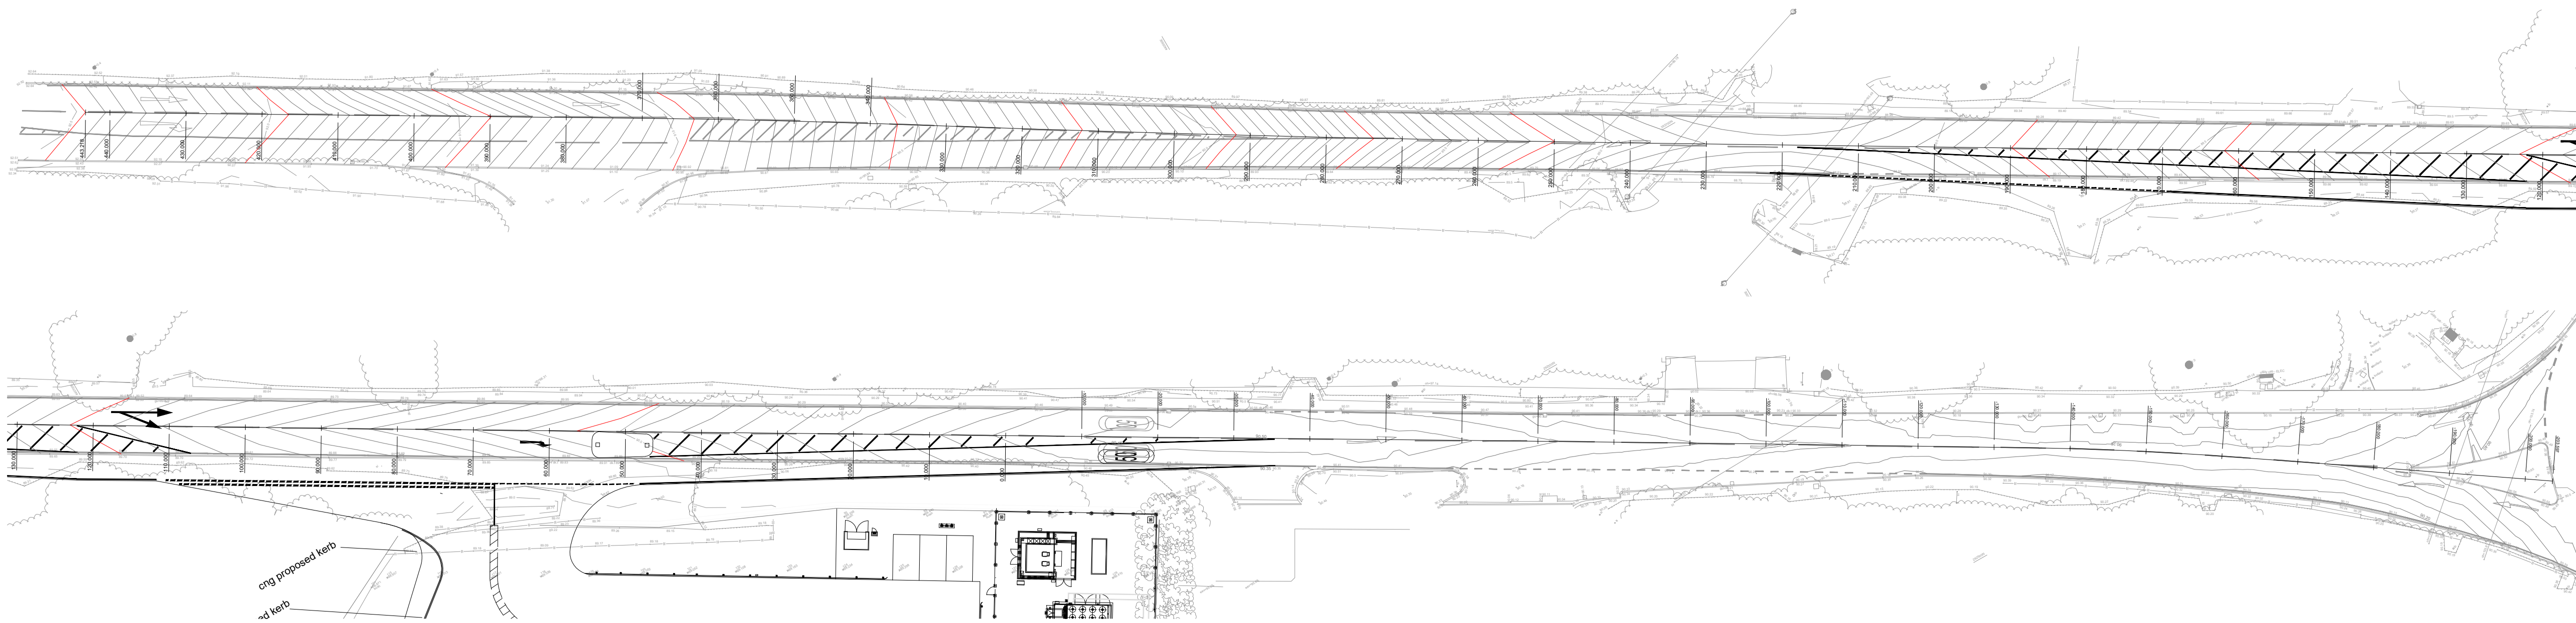

CONTINUED BELOW

WATLING STREET HIGHWAY CHAINAGES

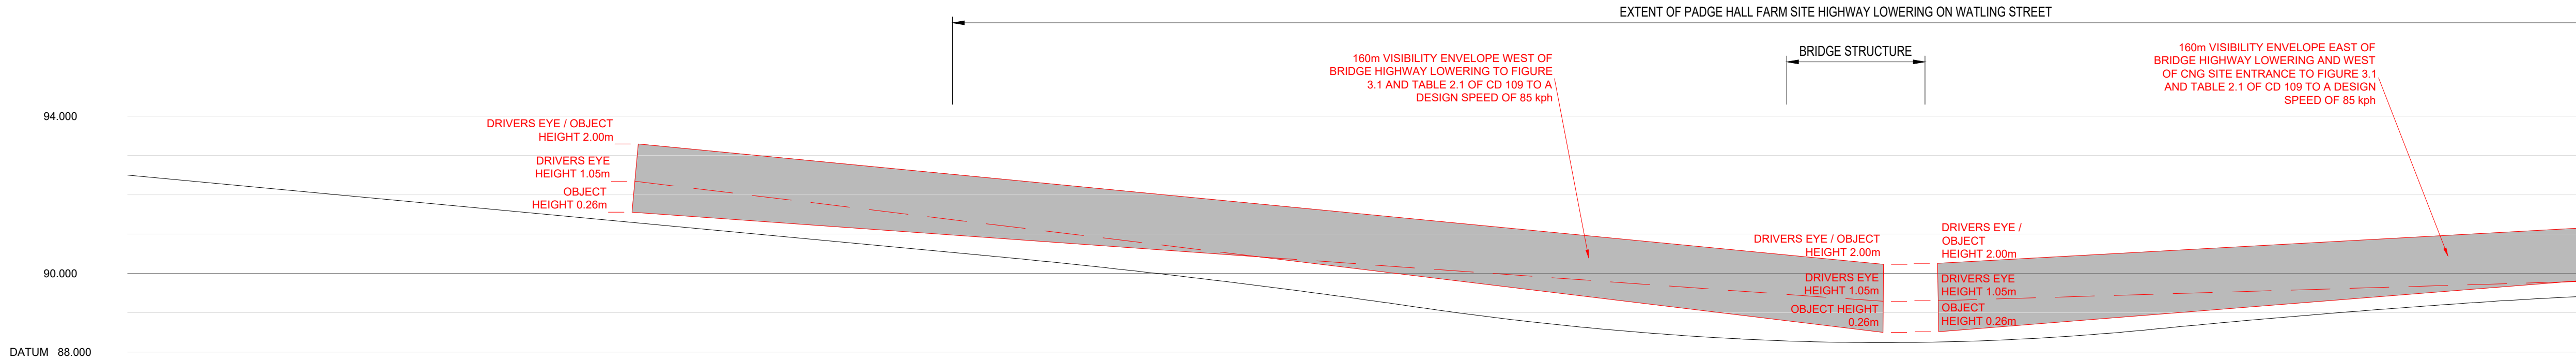


CONTINUED BELOW

WATLING STREET

CHAINAGE	443.218	</
----------	---------	--	--	----

SCALE 1:500 HORIZ, 1:100 VERT

CONTINUED ABOVE

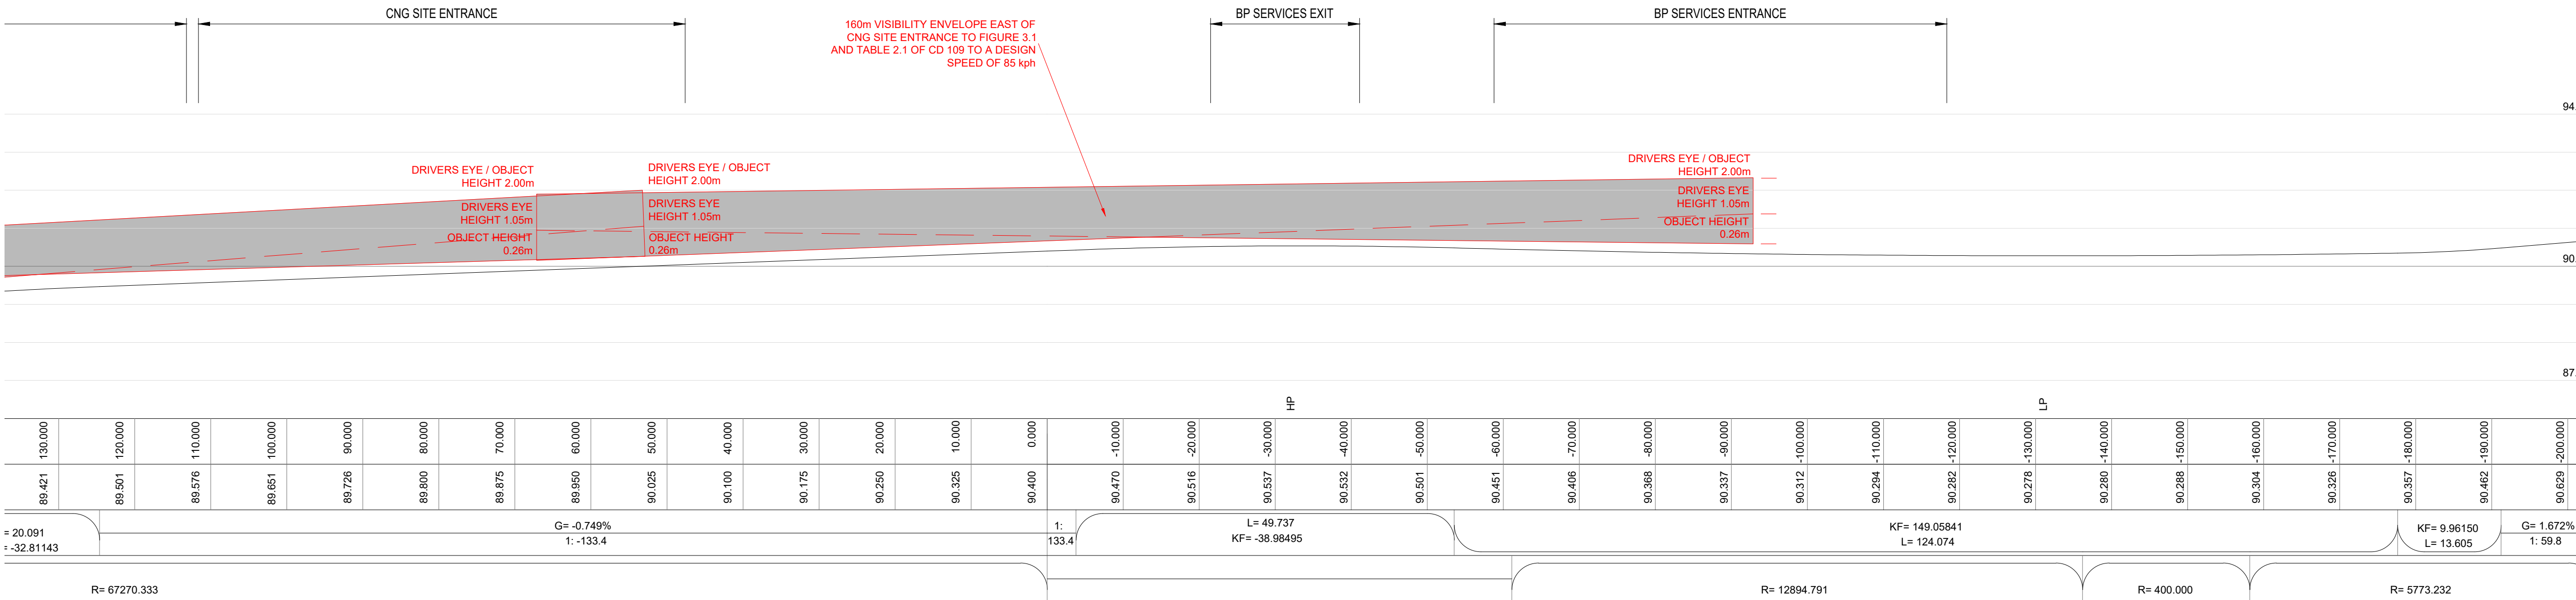

STOPPING SIGHT DISTANCE THROUGH ROAD LOWERING UNDER BRIDGE ON WATLING STREET

- NOTES
- ALL DESIGN REQUIREMENTS WITHIN THIS DRAWING HAVE BEEN DRAWN IN ACCORDANCE TO CD123 AND CD109 OF THE DESIGN MANUAL FOR ROADS AND BRIDGES AND BASED ON 85kph DESIGN SPEED LIMIT.
 - DESIGN SHOWN IS BASED ON 'SITE SURVEY SERVICES' SURVEY OF THE EXISTING WATLING STREET, DRAWING NUMBER S250719-DR-T-001/004 PROVIDED BY CNG FUELS LTD. ODYSSEY CAN NOT ACCEPT ANY LIABILITY IN THE SURVEY INACCURACY OR OMISSIONS.
 - VERTICAL DESIGN OF WATLING STREET HAS BEEN INTERPOLATED FROM A PDF OF THE PADGE HALL FARM HIGHWAY LOWERING DRAWINGS ADC1839-DR-Z01-0641-P01 BY ADC INFRASTRUCTURE, ODYSSEY CAN NOT ACCEPT ANY LIABILITY IN THE INACCURACY OF LEVEL INFORMATION.
 - THIS DRAWING IS FOR INFORMATION ONLY AND MUST NOT BE USED FOR SETTING OUT.

KEY

— WATLING STREET HIGHWAY LOWERING
— FINISHED LEVEL

■ STOPPING SIGHT DISTANCE ENVELOPE OF
VISIBILITY TO CD 109 AT A DESIGN SPEED
OF 85 kph

Rev	Amendments	Dm	Chk	App	Date
B	TRAFFIC ISLAND ADDED EAST OF SITE ENTRANCE FOLLOWING RSA1 COMMENTS	LG	BO	MB	29.04.26
A	LAYOUT UPDATED TO REFLECT LATEST SITE LAYOUT AND TOPO SURVEY INFORMATION, VISIBILITY ENVELOPE EAST OF CNG ACCESS TOWARD BP FILLING STATION ADDED	LG	BO	MB	05.01.26
ODYSSEY 19-21 Morley Street, London, SE1 1JZ Telephone: 02076 202444 Fax: 02076 201168 E: info@odysseyconsult.co.uk W: www.odysseyconsult.co.uk					
Job Title CNG HINKLEY WATLING STREET					
Drawing Title WATLING STREET VERTICAL SIGHT VISIBILITY LAYOUT					
Client CNG FUELS LTD					
Scale 1:500 @A1	Date NOV 25	Designed LG			
Drawn LG	Checked BO	Approved MB			
Job No 22-240	Drawing No 22-240-122				Rev B