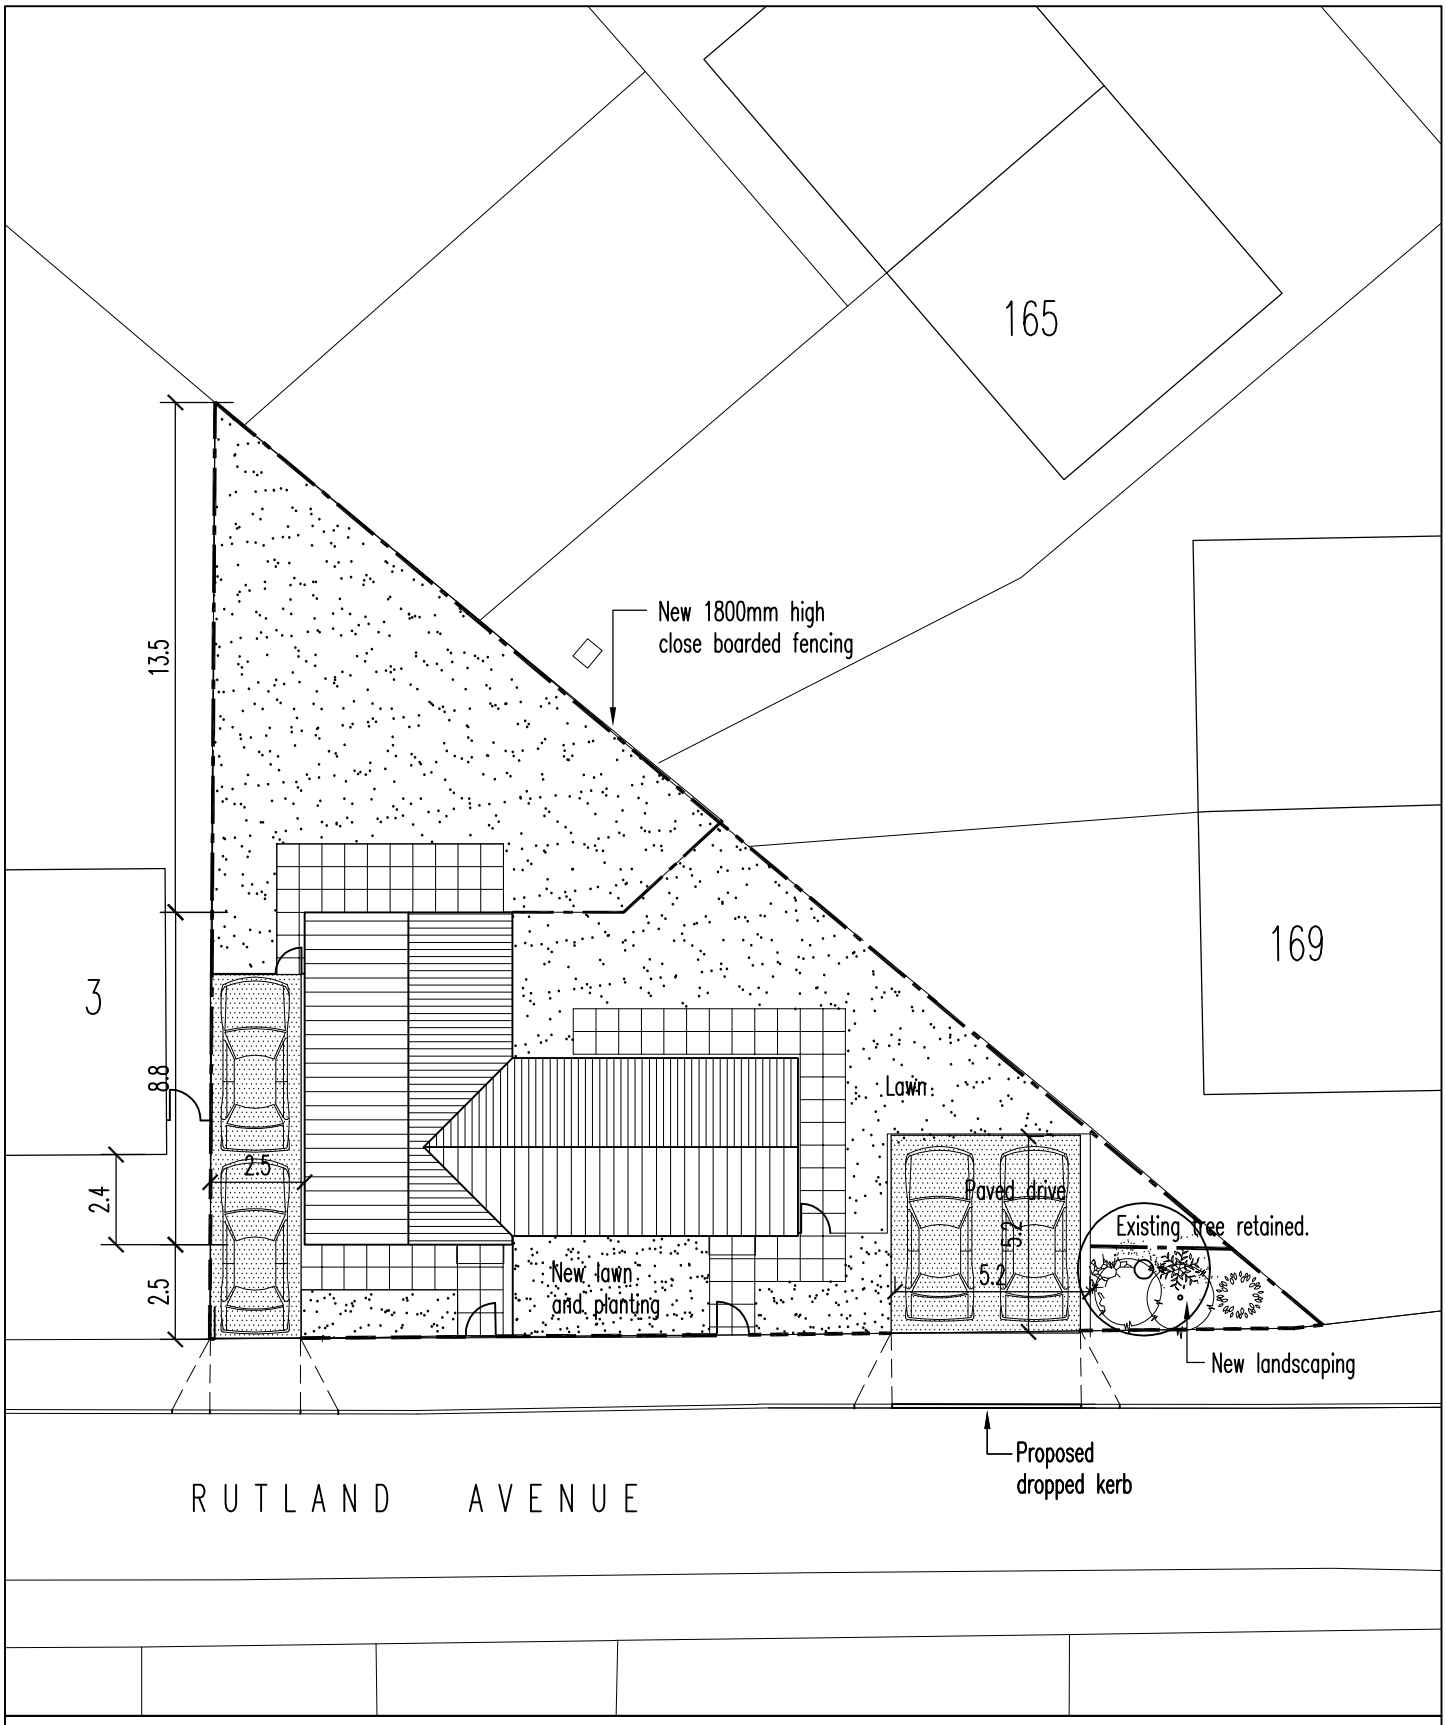


SITE PLAN Scale 1:200 Drawing No. 07/262/12/A

PROPOSED DEVELOPMENT
LAND AT RUTLAND AVENUE HINCKLEY LEICESTERSHIRE