
this drawing, the works and concepts depicted are copyright and may not be reproduced or made use of, either directly or indirectly without express written consent

Do not scale off this drawing

All heights, levels, sizes and dimensions to be checked on site before any work is put to hand

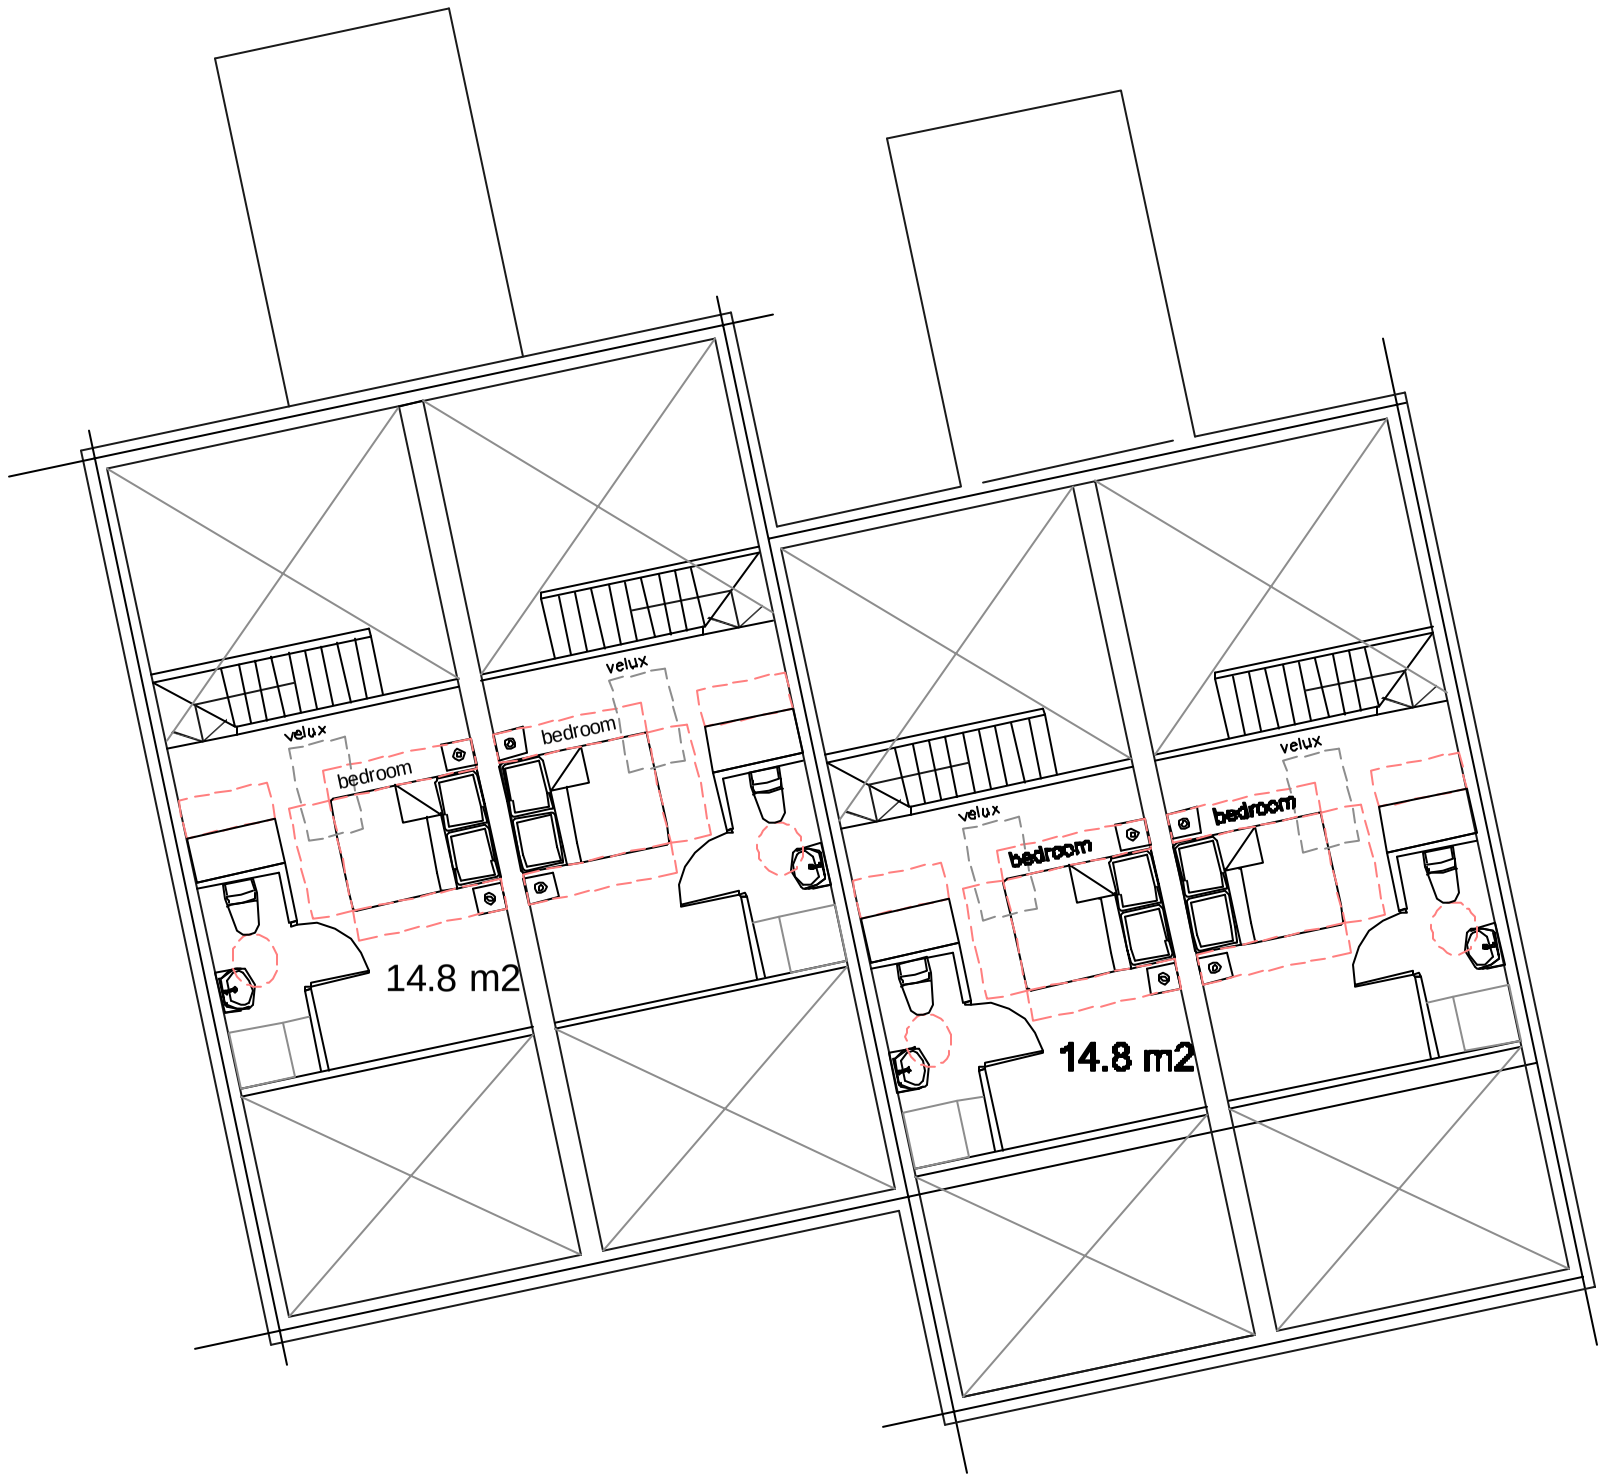

pete fitz patrick

69a high street
hillmorton
rugby. CV21 4EG

tel:01788 537566
Email: petefitz_uk@yahoo.com

date. november 2003 drg. A3 1:100	

drawing:
preliminary

title:
proposed second floor plan

location:
160 Heath Lane
Earl Shilton

drg. no.
2146

403