


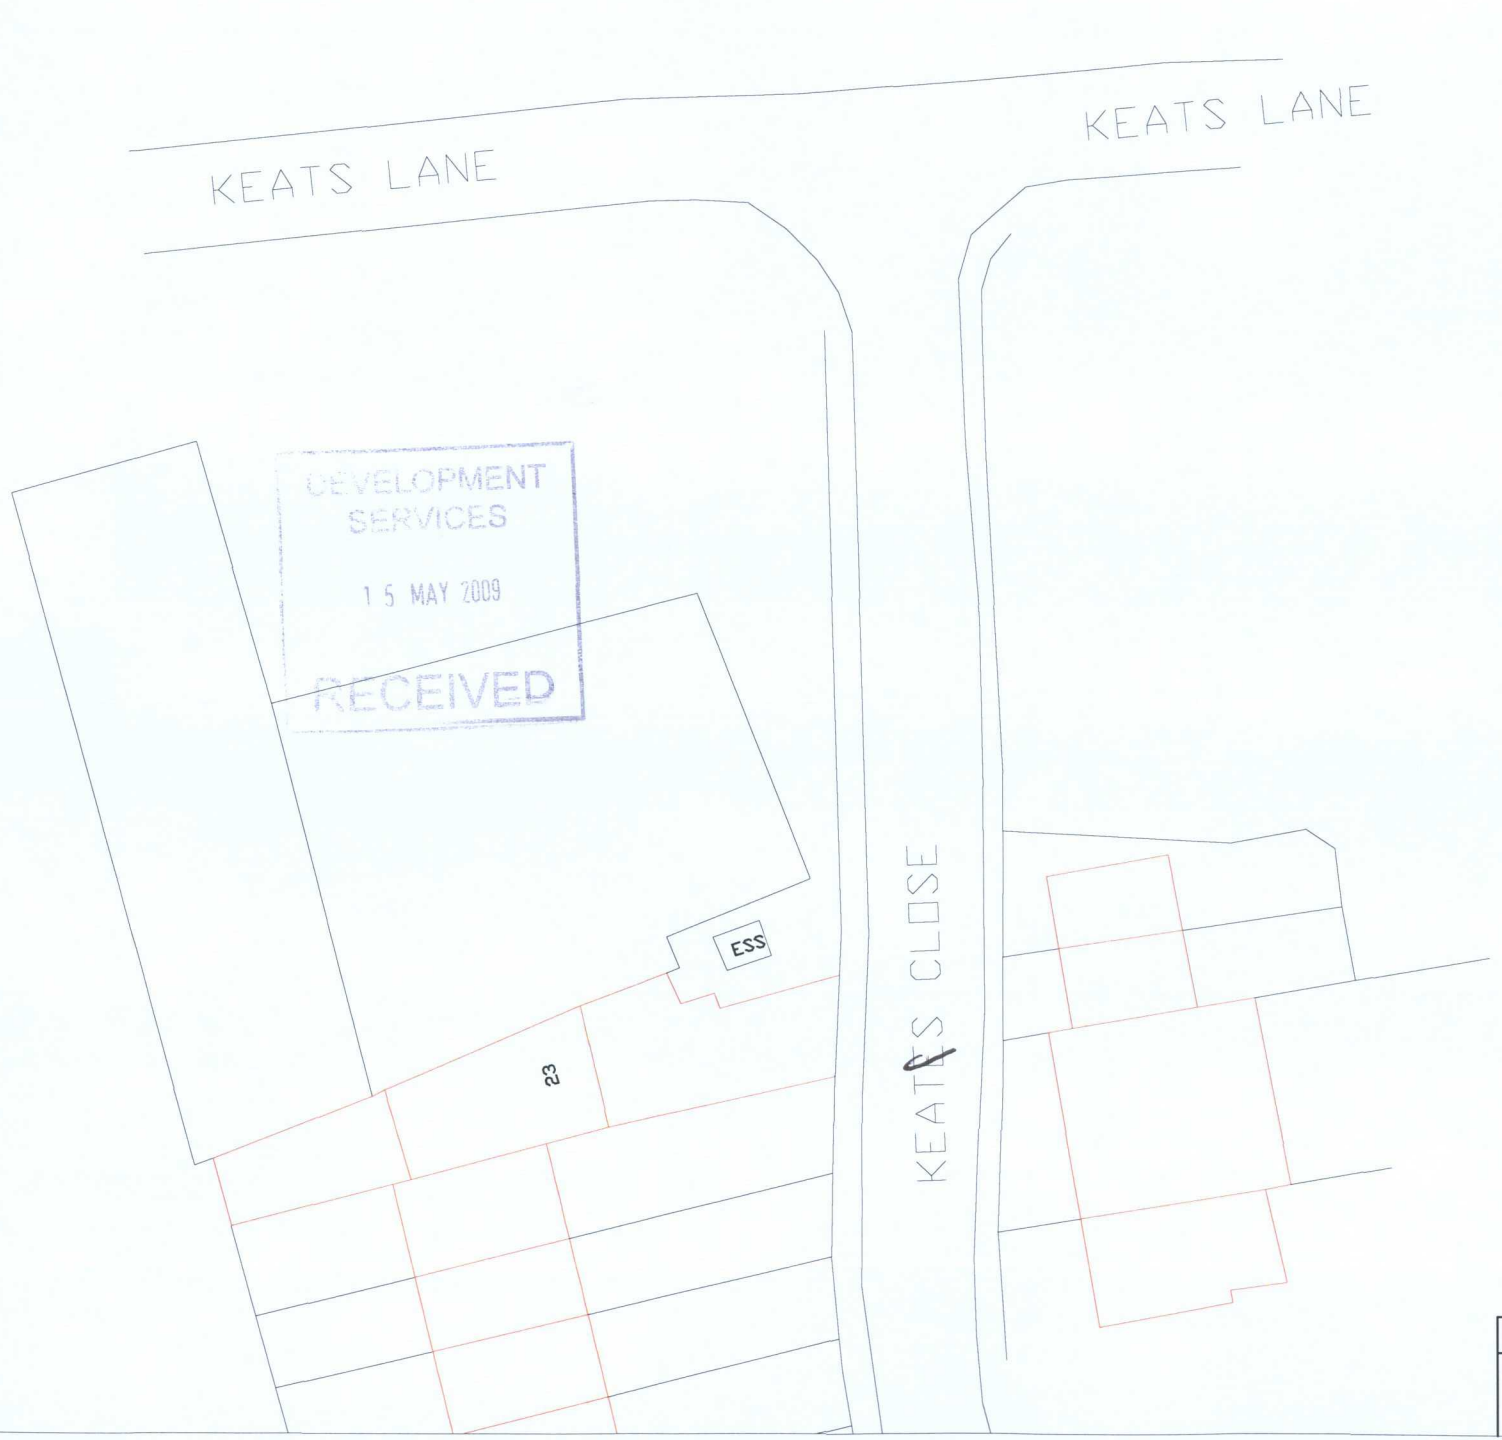

NO CHANGES TO THE OUTSIDE
OF PROPERTY REQUIRED
ALL LAND FEATURES
TO REMAIN THE SAME
ORIGINAL USAGE
NO SURROUNDING PROPERTY EFFECTED BY CHANGE OF USE

	CDO DRAFTING SERVICES
SCALE : 1:500	TITLE: BLOCK DRAWING
ADDITIONAL NOTES ALL INFORMATION BASED 2009 OS MASTERMAP	CUSTOMER REF : Mrs Susan Bradbury AC Doctors LTD 23 Keats Close Earl Shilton Leicestershire LE9 7DU