




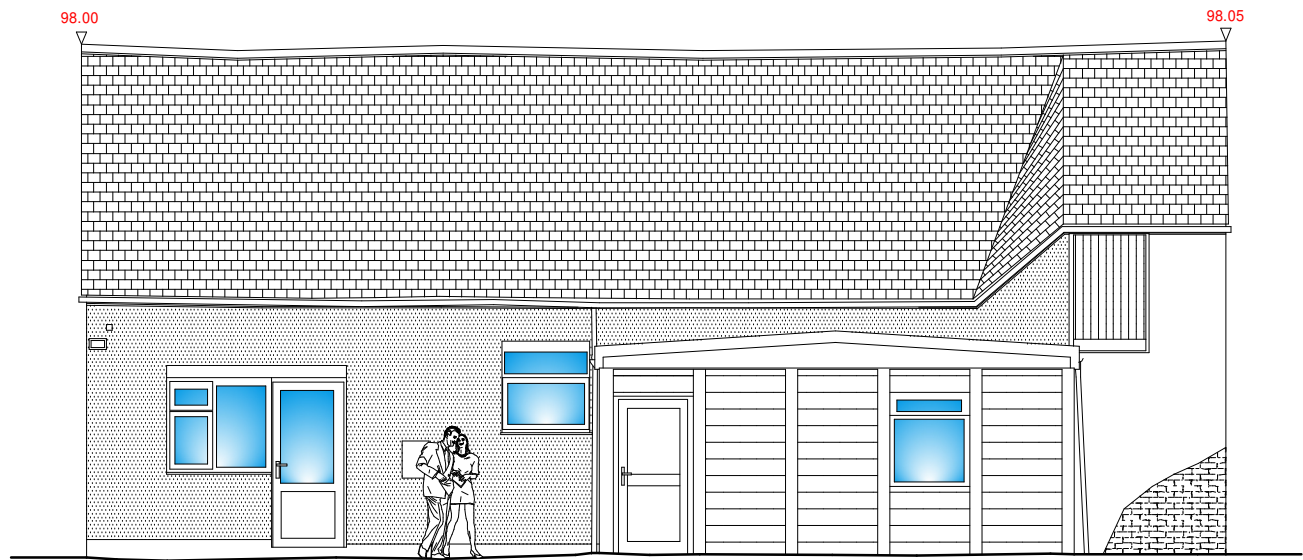


Elevation 1  
Datum 90.00m

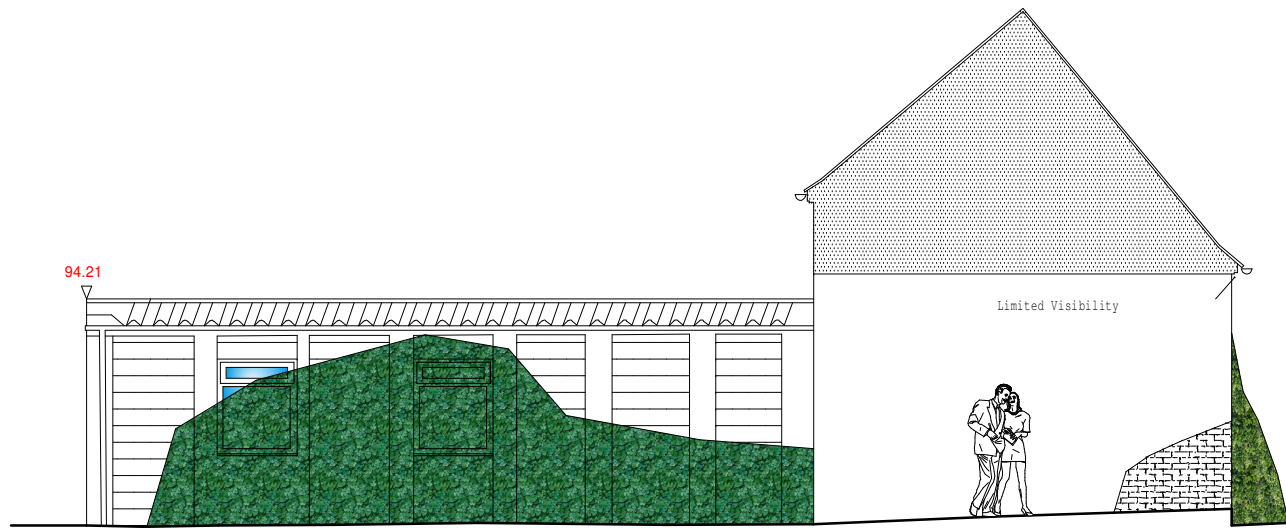

Elevation 2  
Datum 90.00m

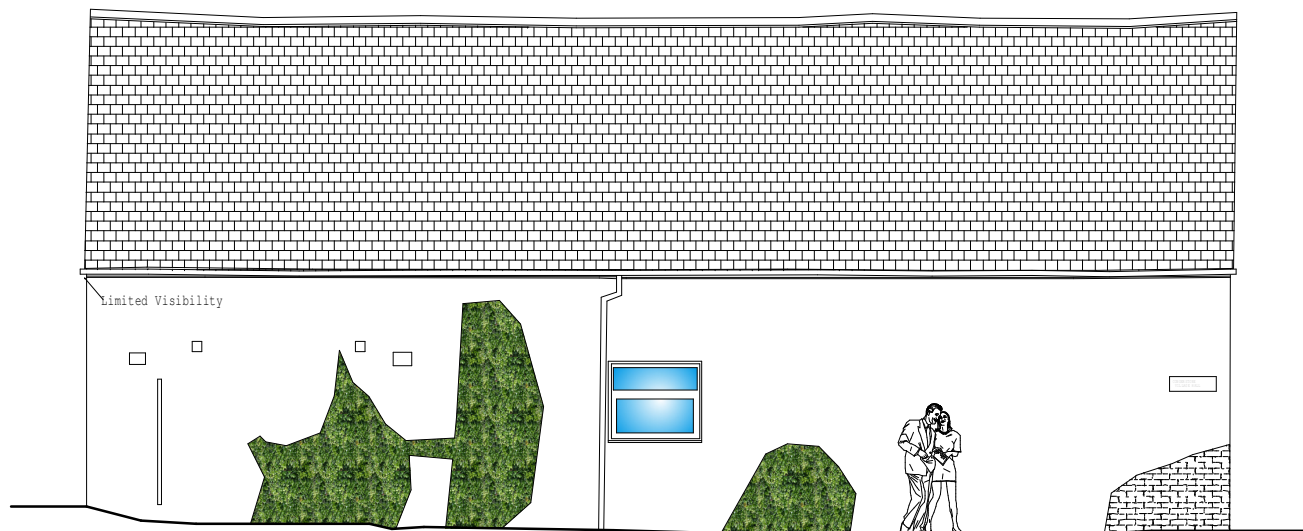


Elevation 3  
Datum 90.00m

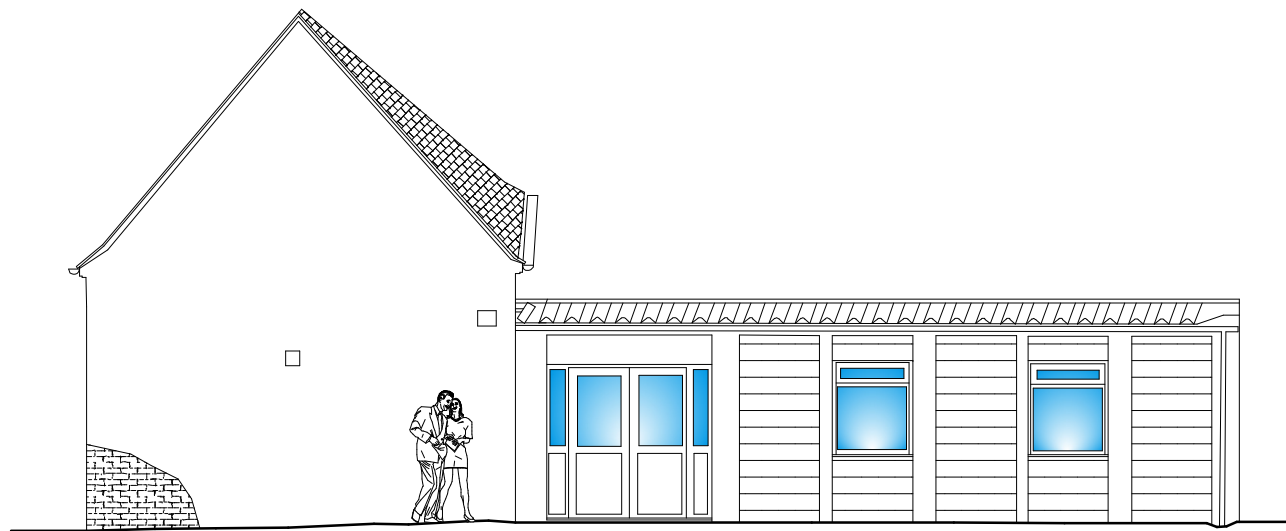

Elevation 4  
Datum 90.00m

Scale Bar.

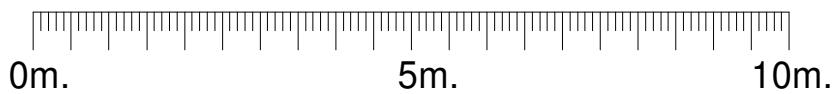

General Notes

# A2

**NOTE!**

- Do not scale Drawings as Measurements govern.
- All measurements are in mm unless otherwise stated.
- All dimensions, levels and notes shall be verified on site prior to commencing any works. It is the Builders Responsibility to check all measurements on site and take full responsibility for the construction phase of the project, including all H & S responsibilities under the CDM Regulations.
- Any discrepancies found or uncertainties should be informed immediately in writing.
- All information remains the property of LMG Design and may not be used for any purpose whatsoever, or reproduced through any medium without written permission from LMG Design.
- All copyrights retained by LMG Design.
- Subject to survey and all necessary statutory and legal consents.

©

**LMG** *design*  
Architectural Services  
01283 683274

| No. | Revision/Issue | Date |
|-----|----------------|------|
|-----|----------------|------|

Client & Drawing Title:

EXISTING ELEVATIONS

Project Name and Address

ST MARYS CHURCH HALL  
MAIN STREET  
CONGERSTONE  
CV13 6LZ

PROPOSED EXTENSION AND  
RENOVATION WORKS

Drawn By: LEE GOUGH

Date: NOV 2024

Scale: 1:100

Sheet: J1368/2