


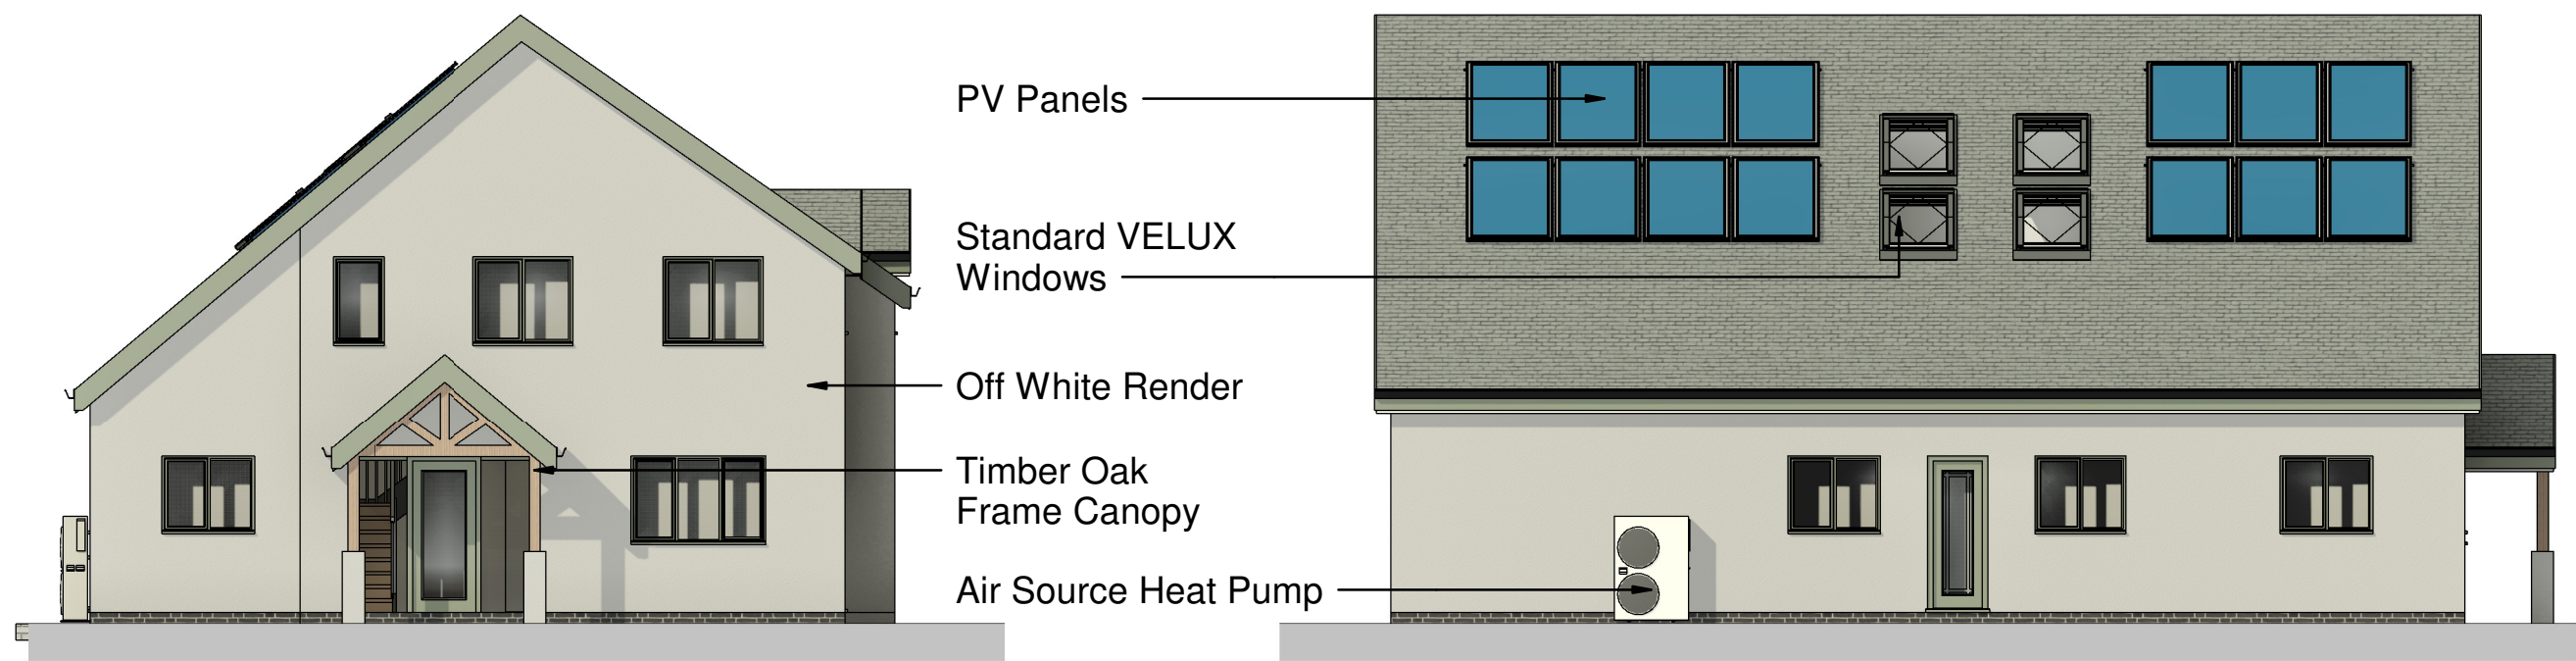


Elevation to Barns

Side Elevation




First Floor Plan

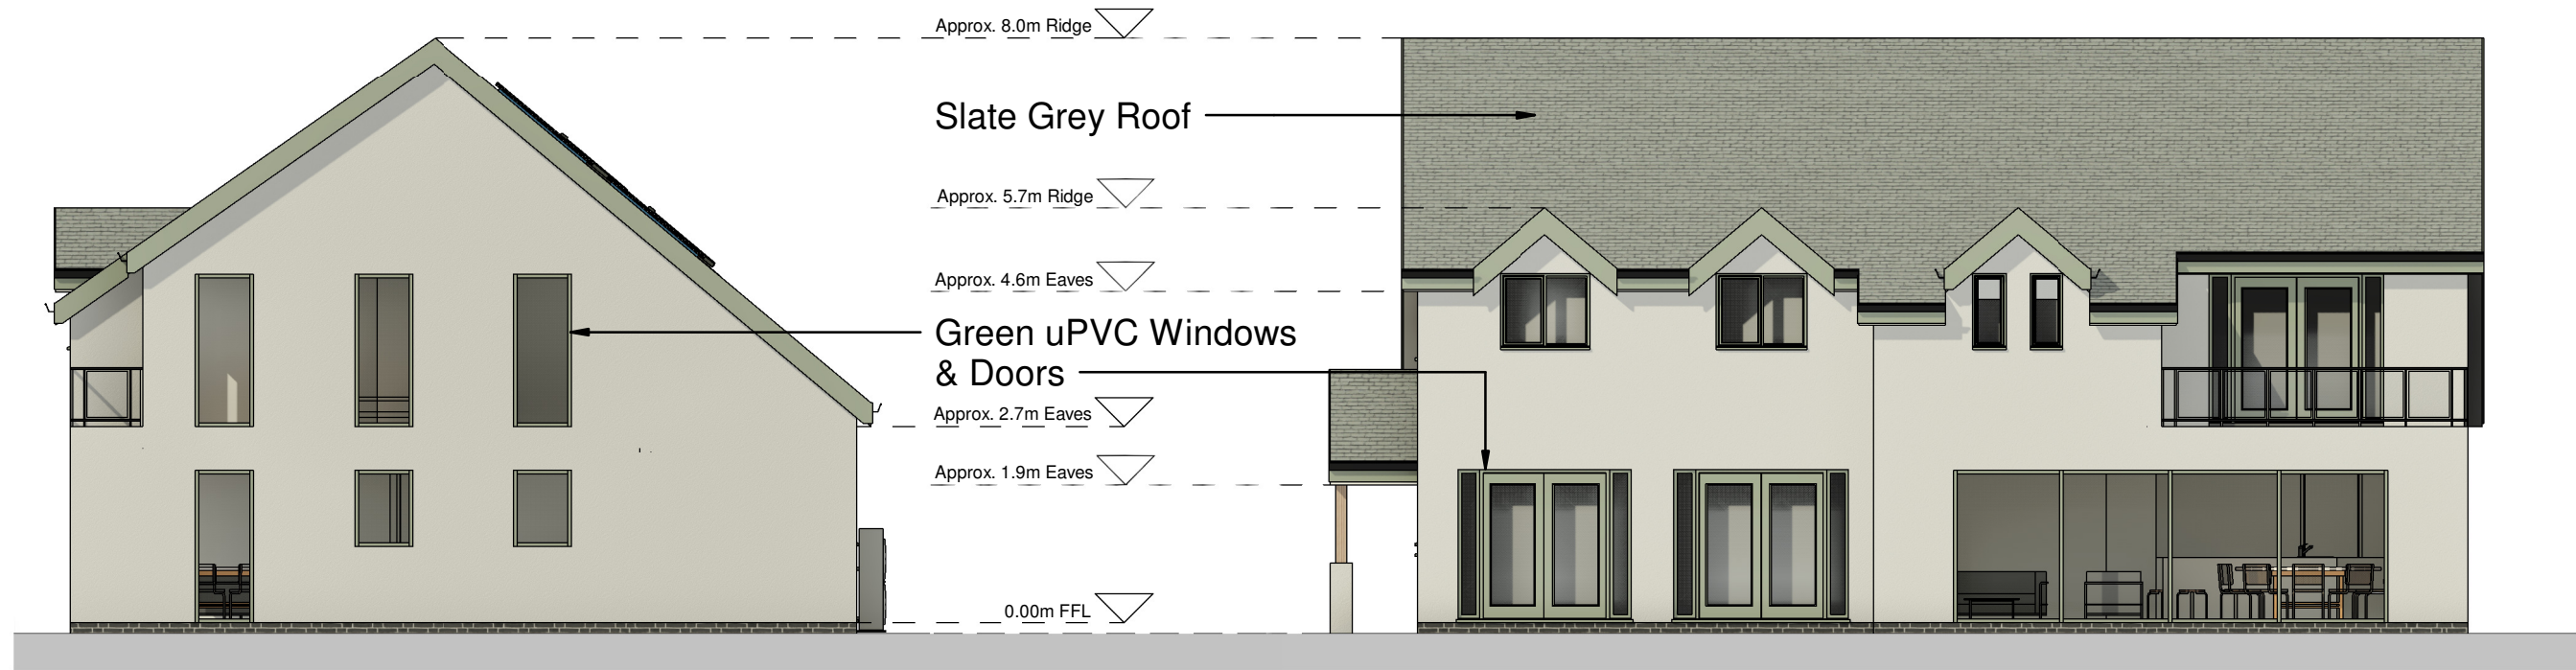

Rear Elevation

Elevation to Paddocks

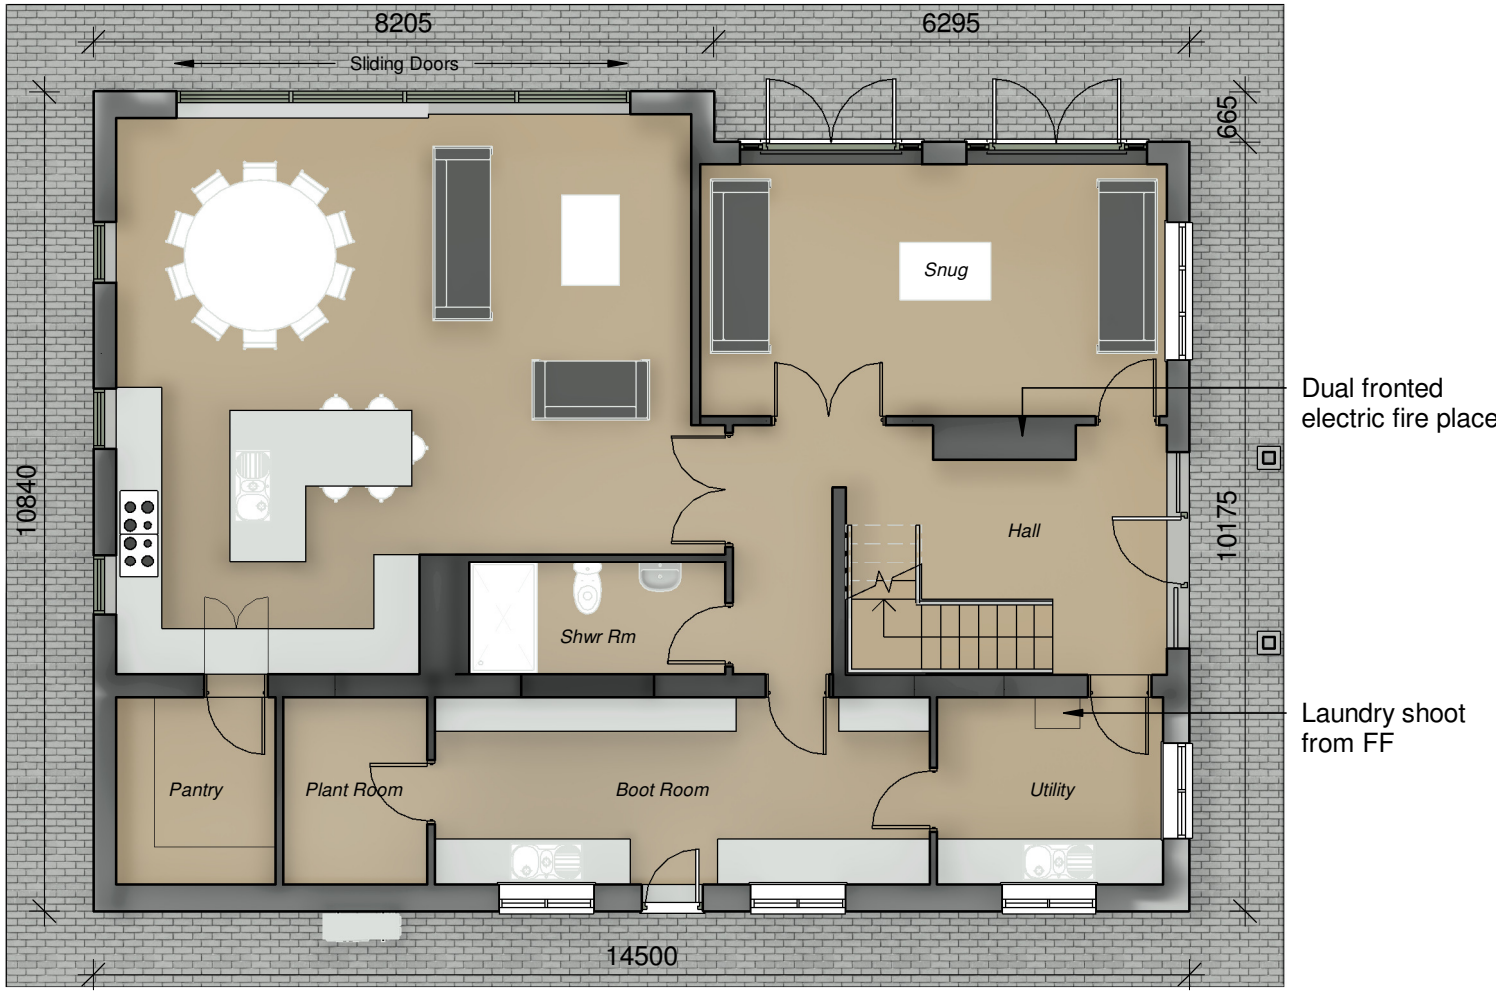

Ground Floor Plan



3D View



Typical Section

<					
---	--	--	--	--	--