



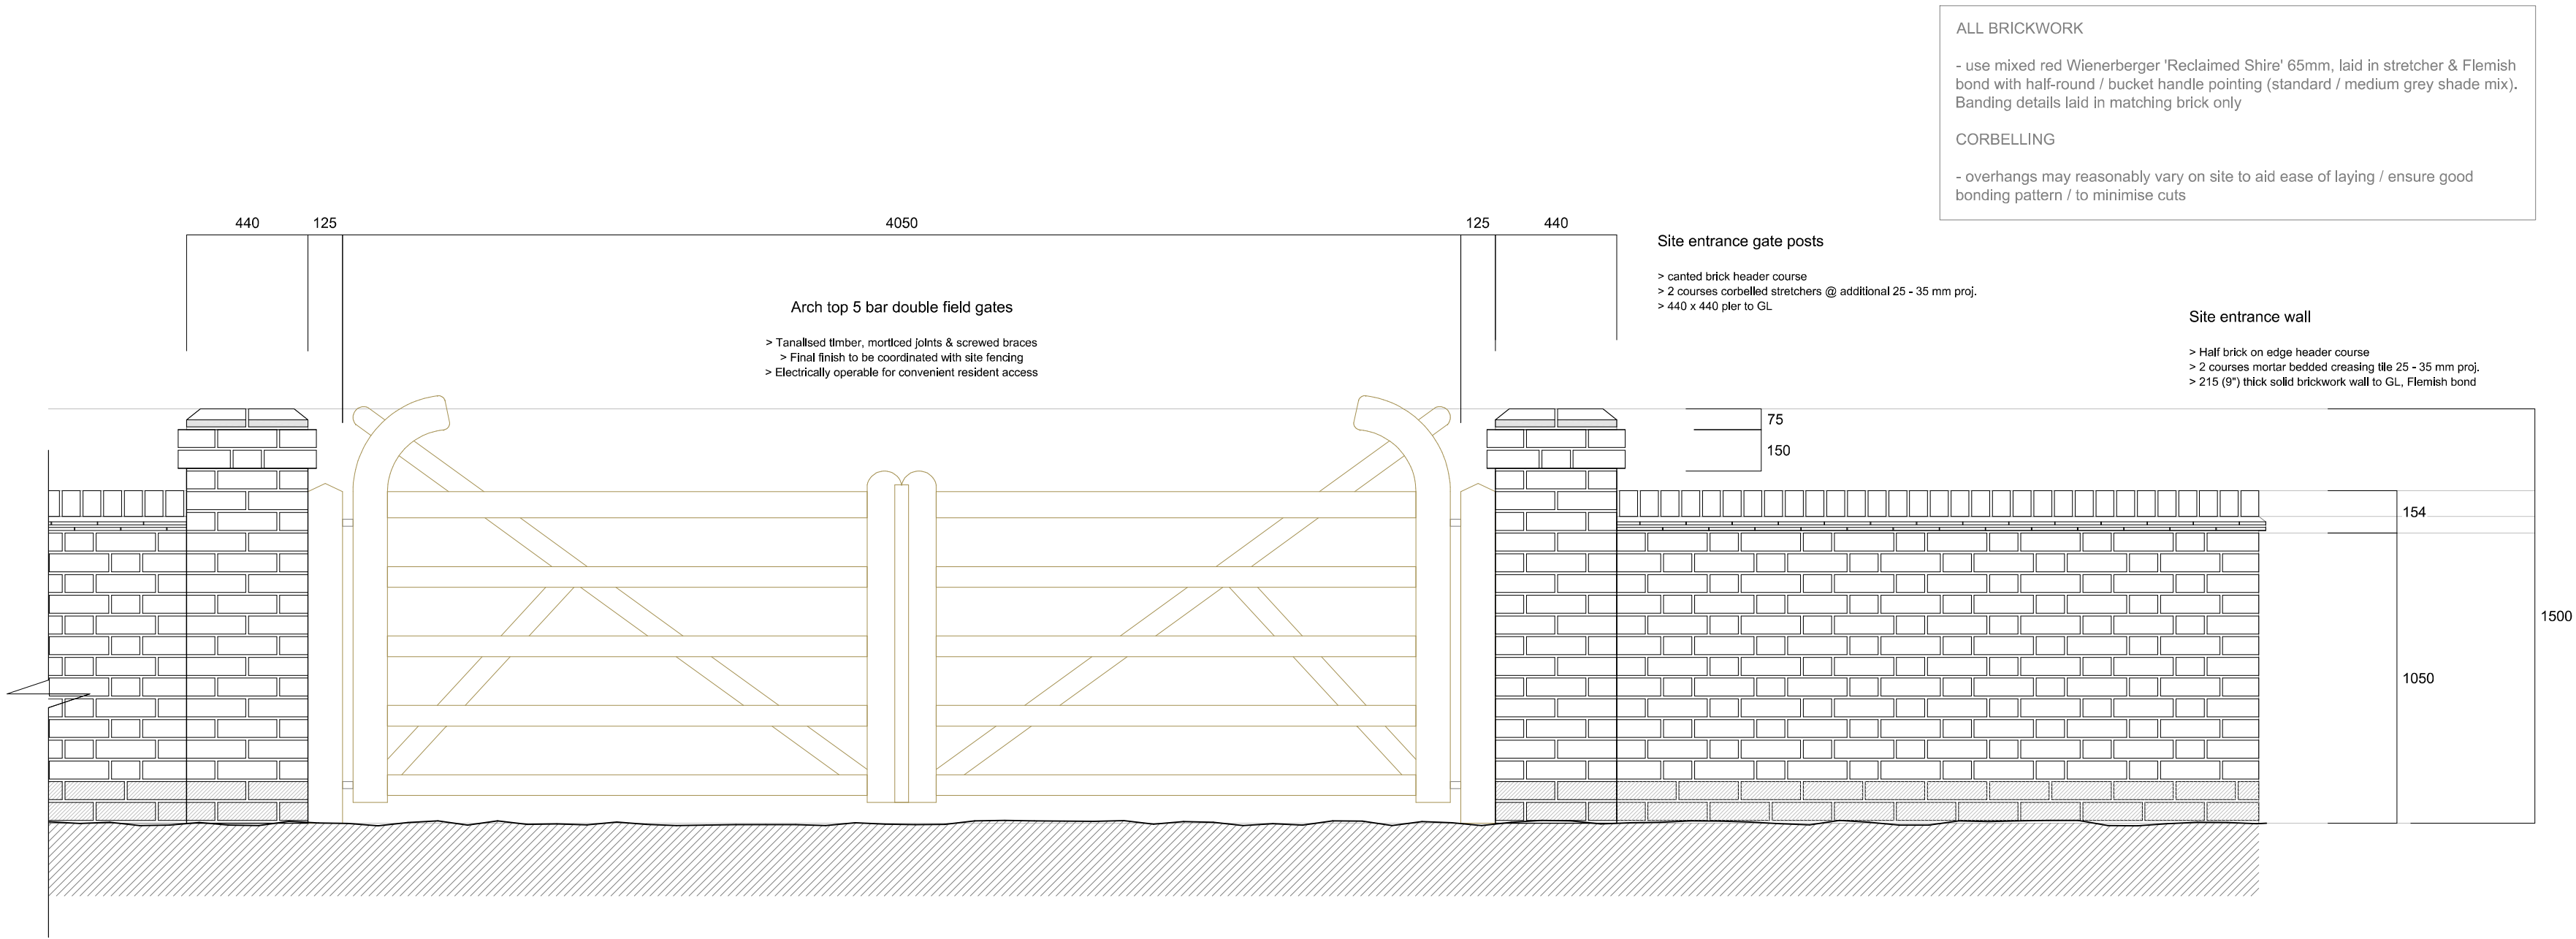

'Gates 1' elevation detail 1:25

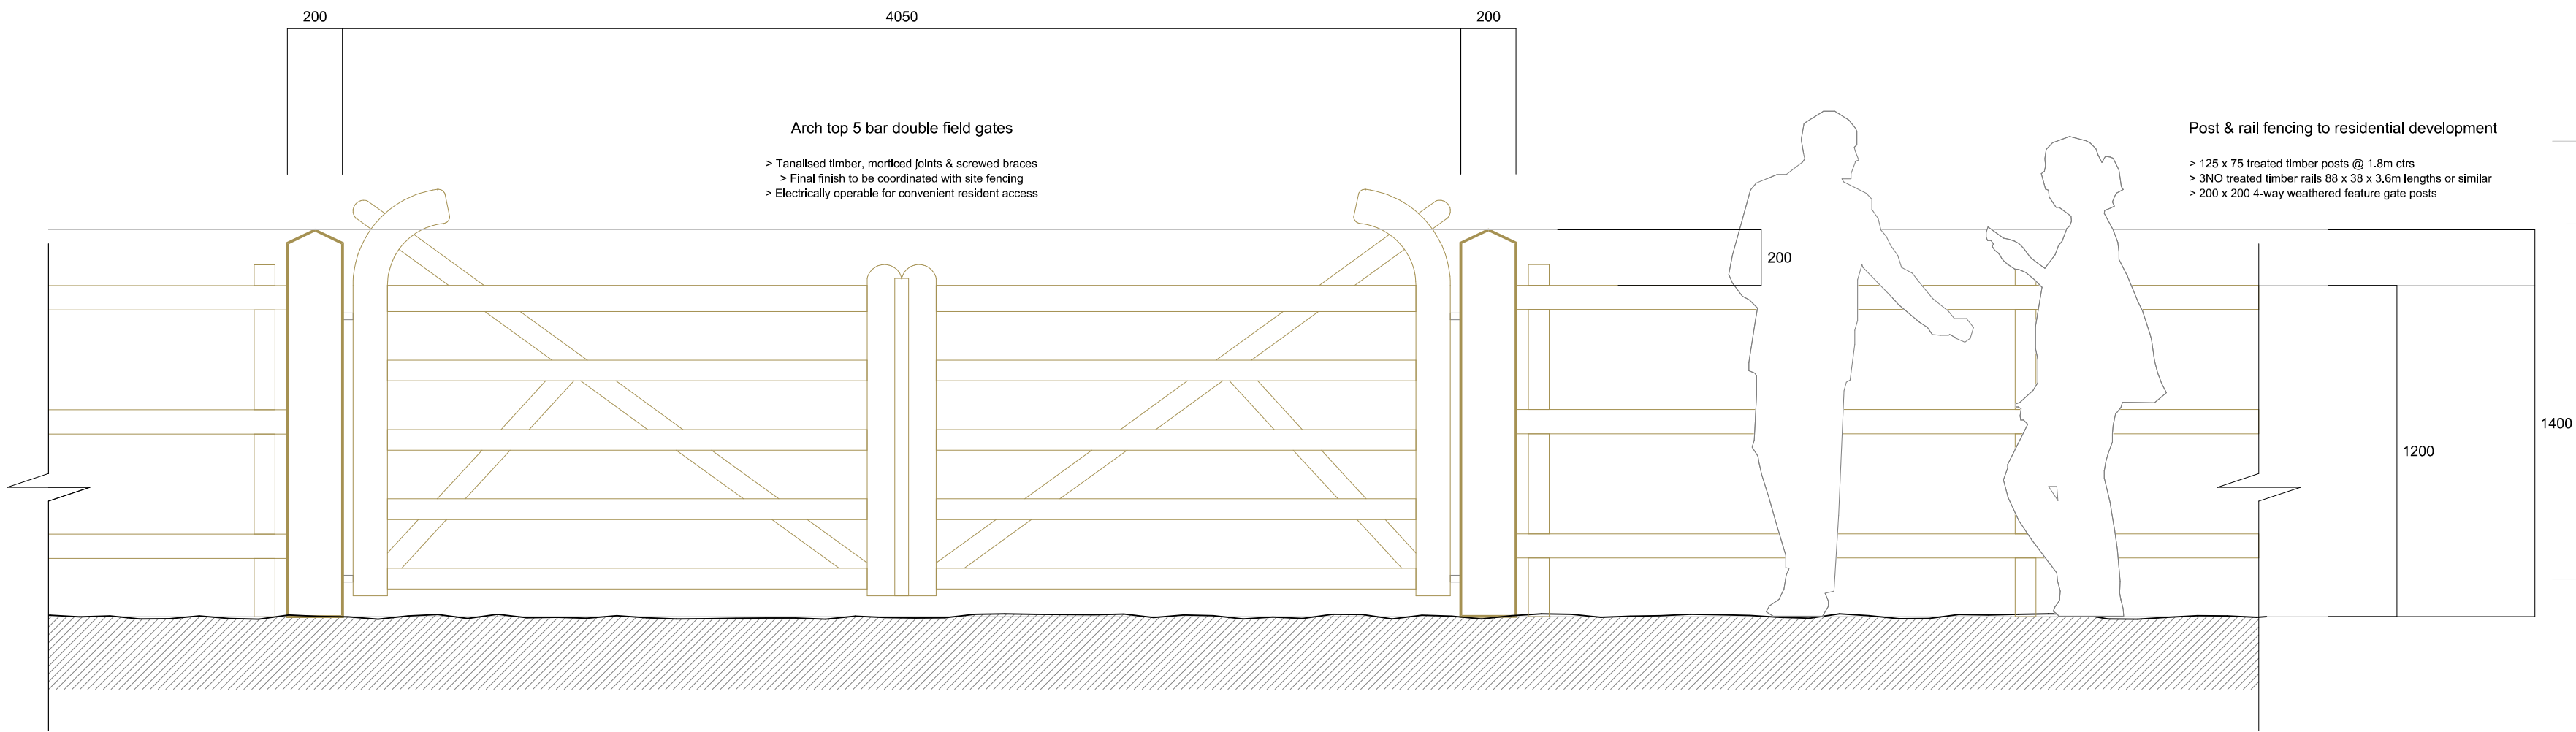

'Gates 2' elevation detail 1:25

project	Erection of 3 new dwellings, at Michaelmas Cottage 138 Sapcote Road Burbage		
drawing	Gate details (1 & 2)		
job no.	4113 - 18		
revisions			
scale	1:20 @ A2	plan issue	Preliminary
date	November 2025		Planning
drawn by	JM		For construction
client	Northfields Partnerships Ltd		