DCOSPLAN

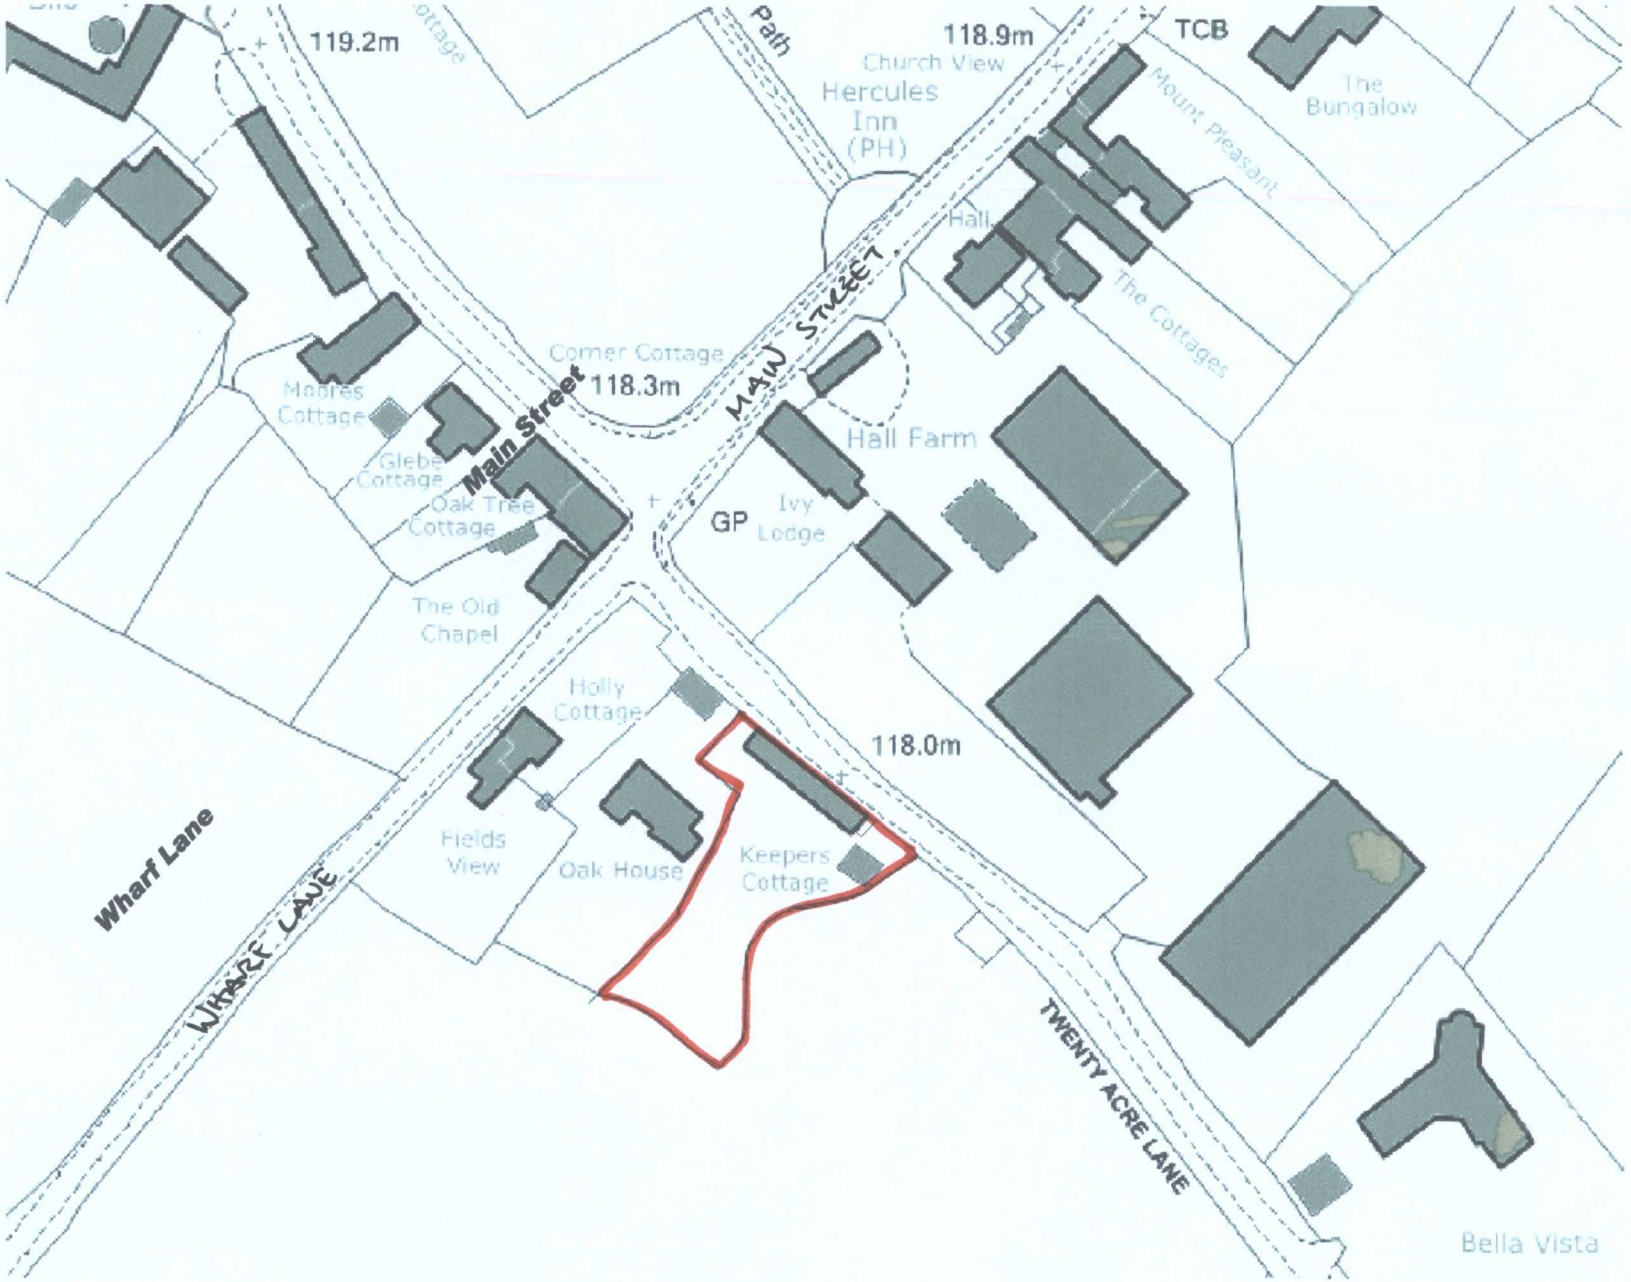

Site location Plan
1:1250

Application for a small side extension July 2010

Keepers Cottage, Twenty Acre Lane, Sutton Cheney