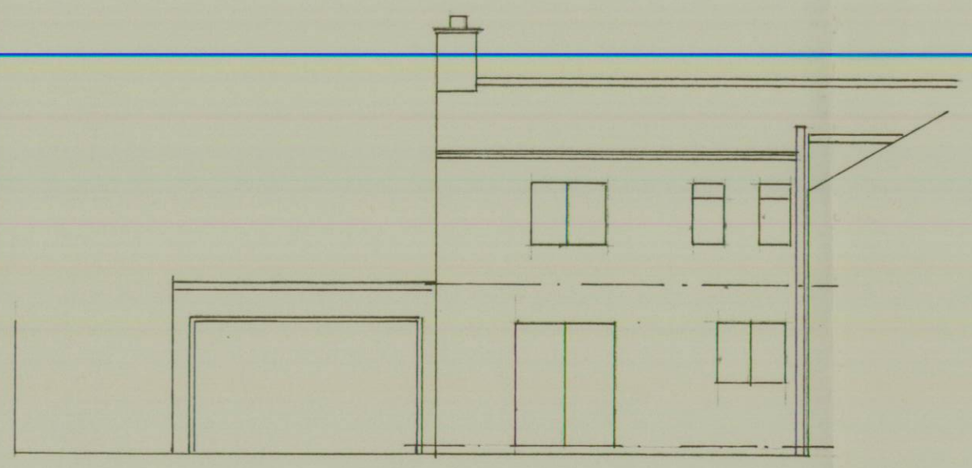

South Elevation as Existing. 1:100.

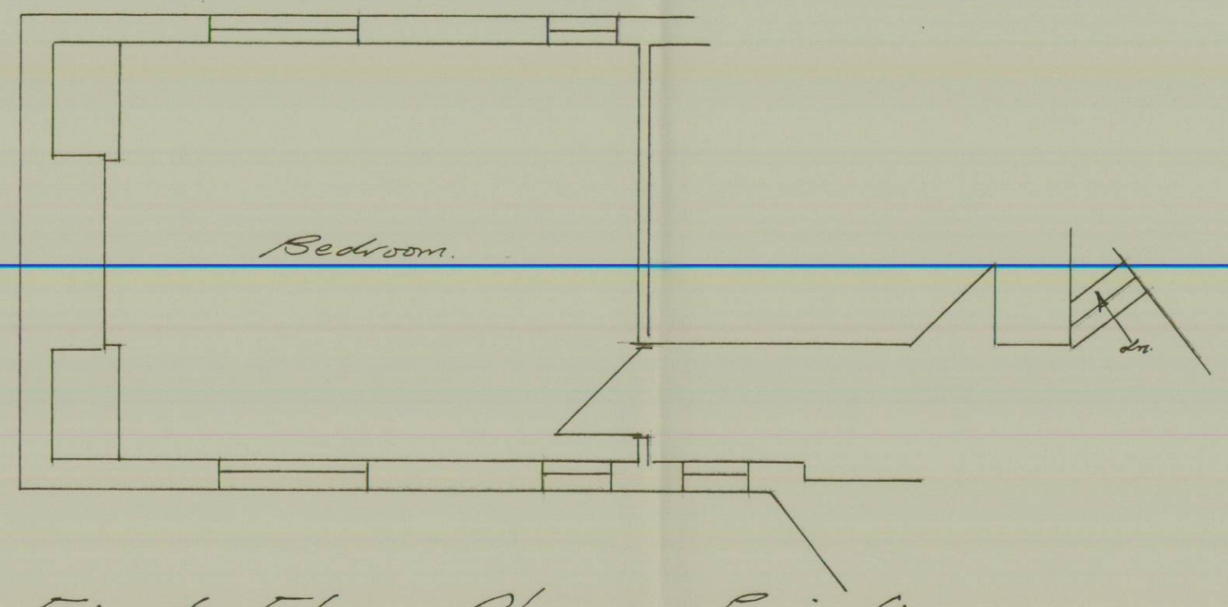

First Floor Plan as Existing. 1:50.

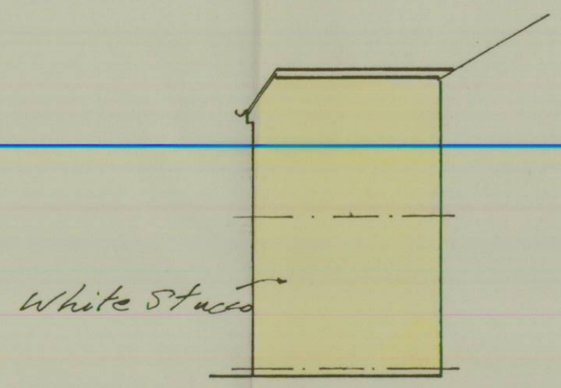

East Elevation as Proposed. 1:100.

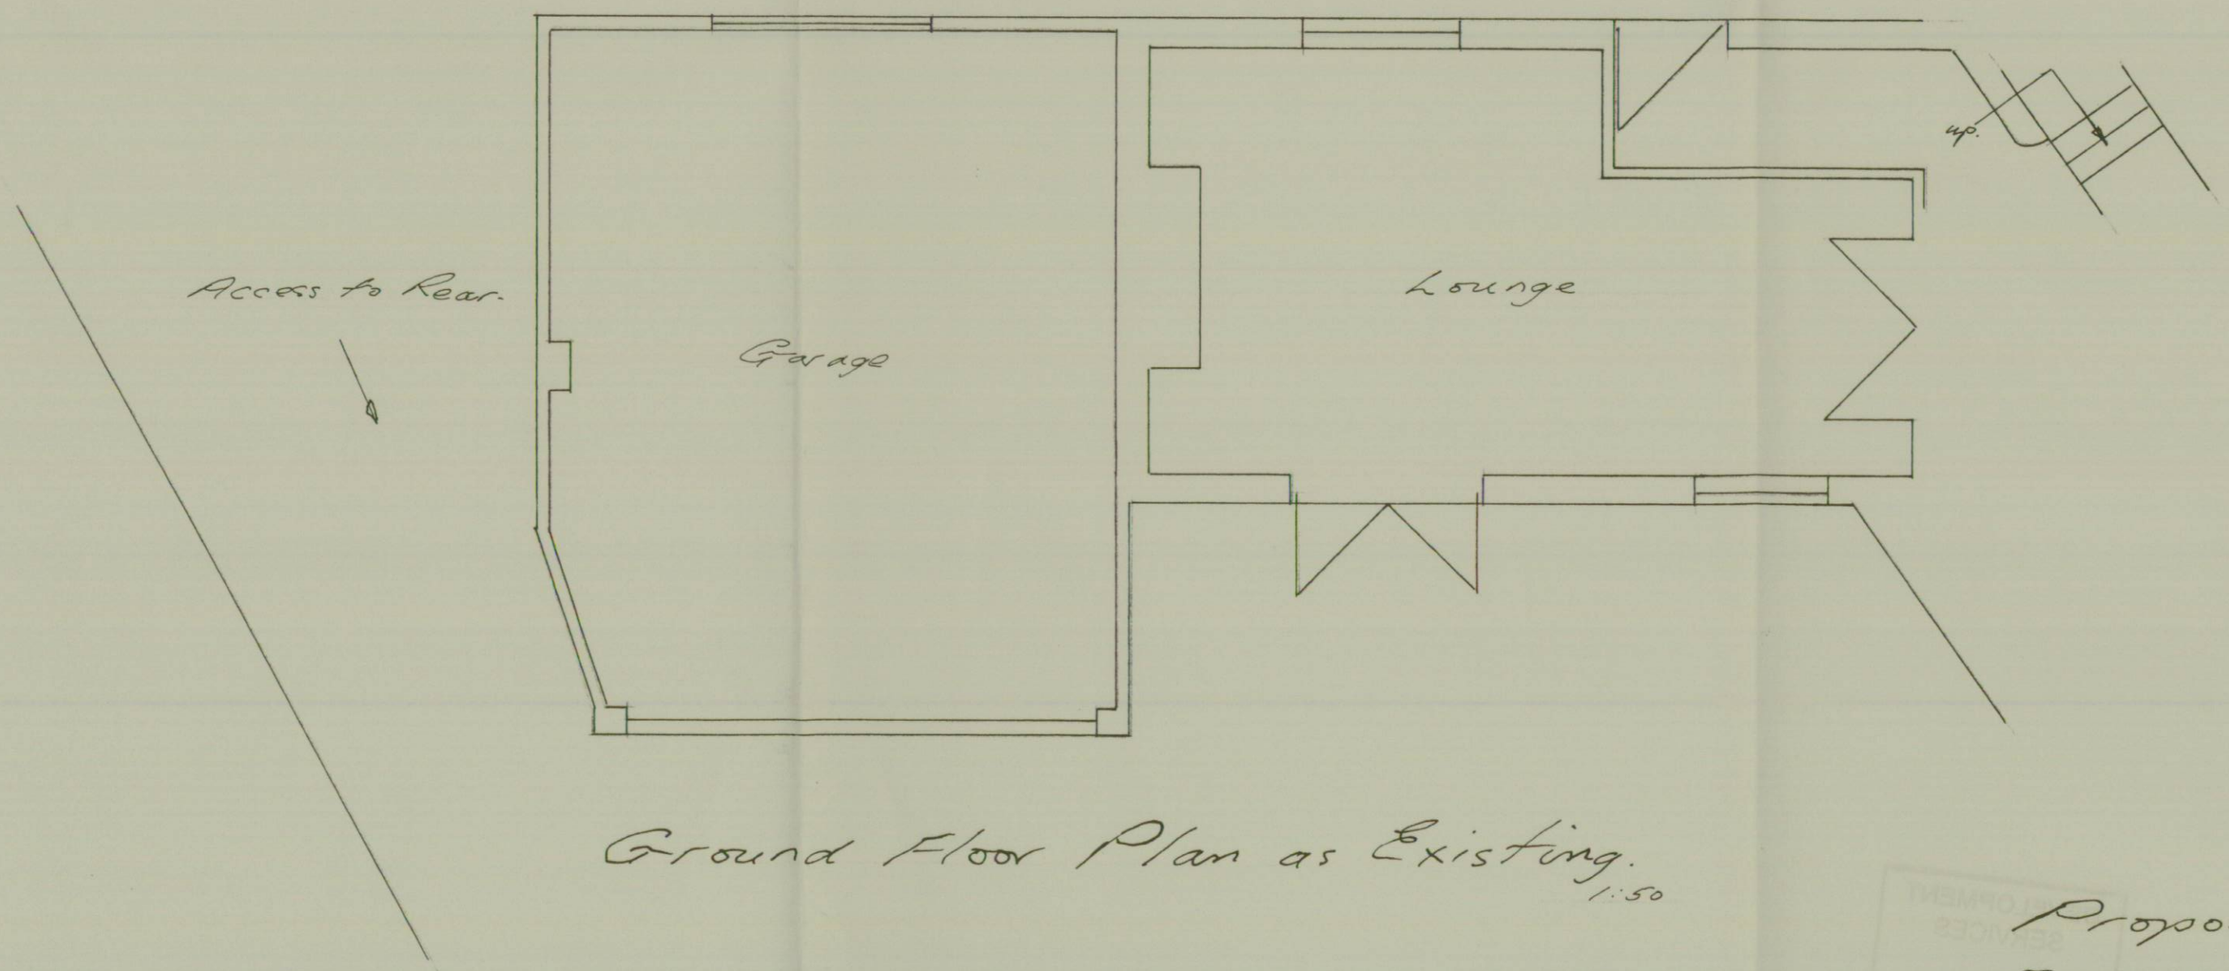

Ground Floor Plan as Existing. 1:50

Proposed 2 Storey Rear Extension and ~~Improvements to Vehicular Access.~~

Welford House, 66 High Street, Desford, Leics.