SUNROOM EXTENSION AT 109 SKETCHLEY ROAD BURBAGE,HINCKLEY, LE10 2DX.

GENERAL NOTES

DRAWING CAN BE SCALED FOR PLANNING PURPOSES ONLY BUT IF IN ANY DOUBT ABOUT A DIMENSION OR ANY OF THE DRAWN INFORMATION PLEASE ASK CDR ARCHITECTS

ALL DIMENSIONS AND LEVELS ARE TO BE CHECKED ON SITE BY THE BUILDER.



Proposed Rear Elevation -Facing South
Scale 1:50@ A1

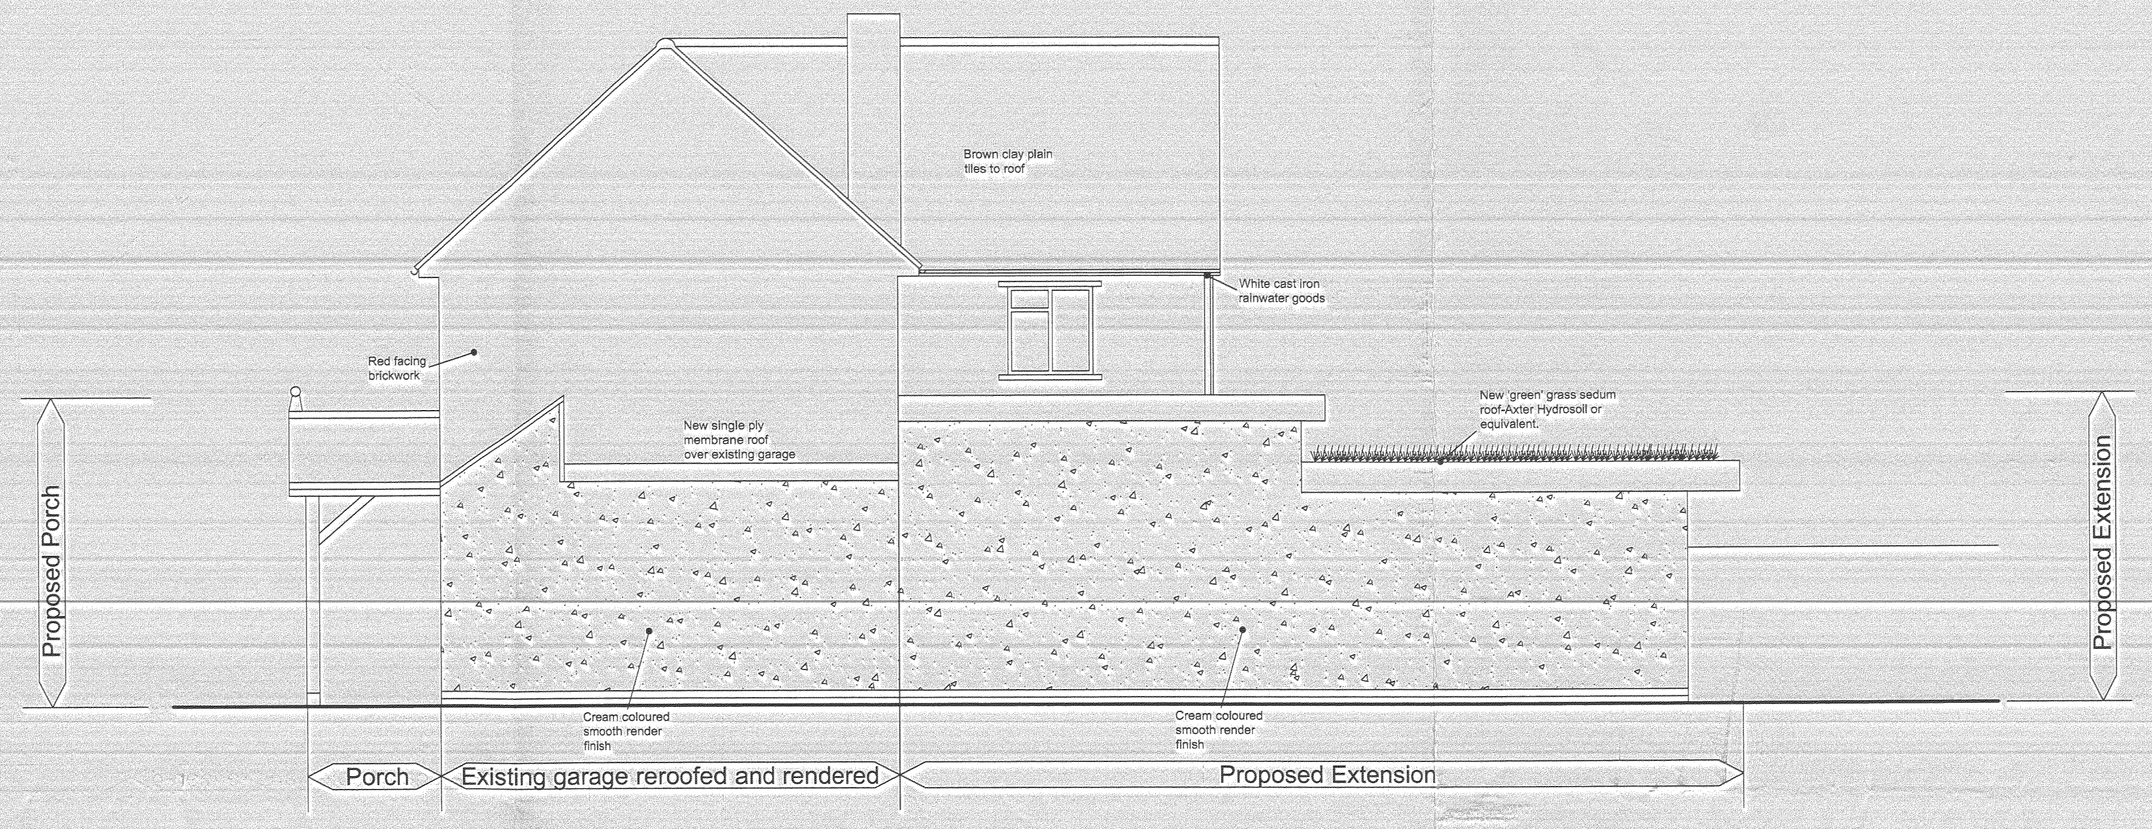

Proposed Side Elevation-Facing West
Scale 1:50@ A1

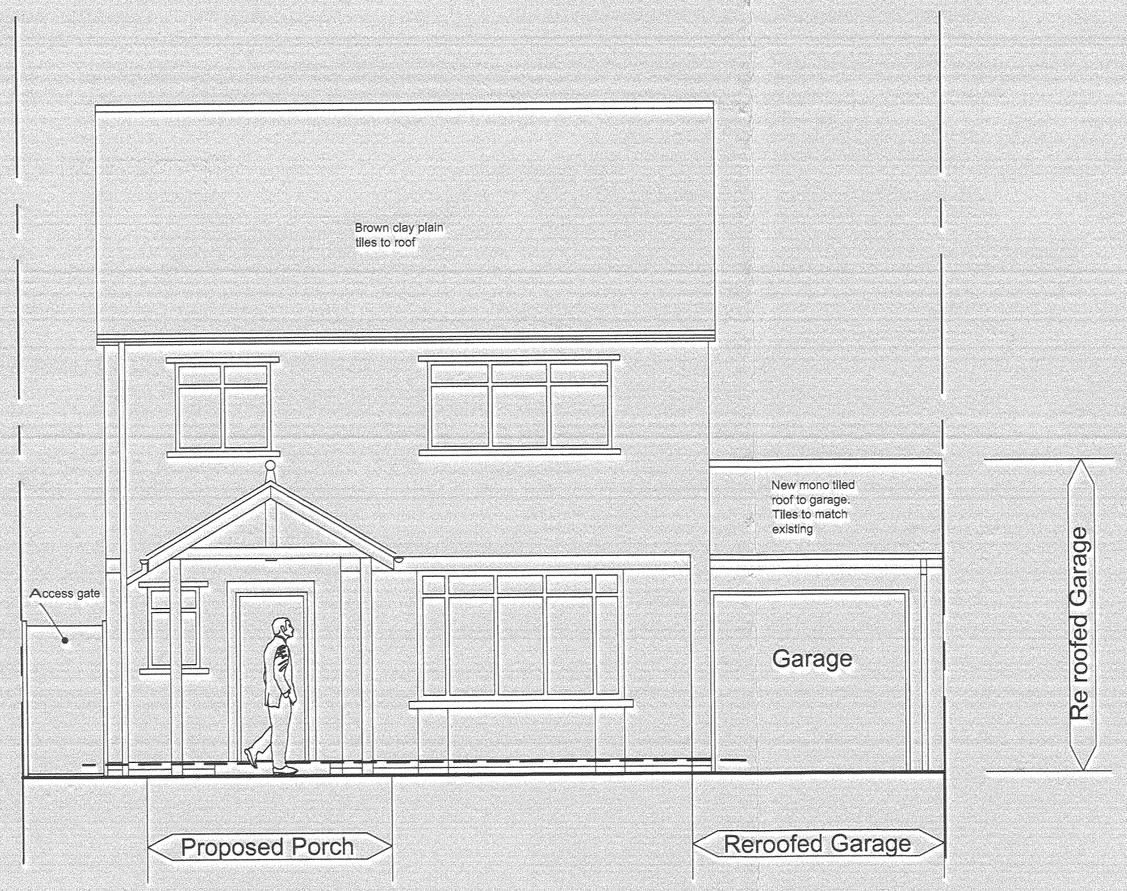

Proposed Front Elevation -Facing North
Scale 1:50@ A1

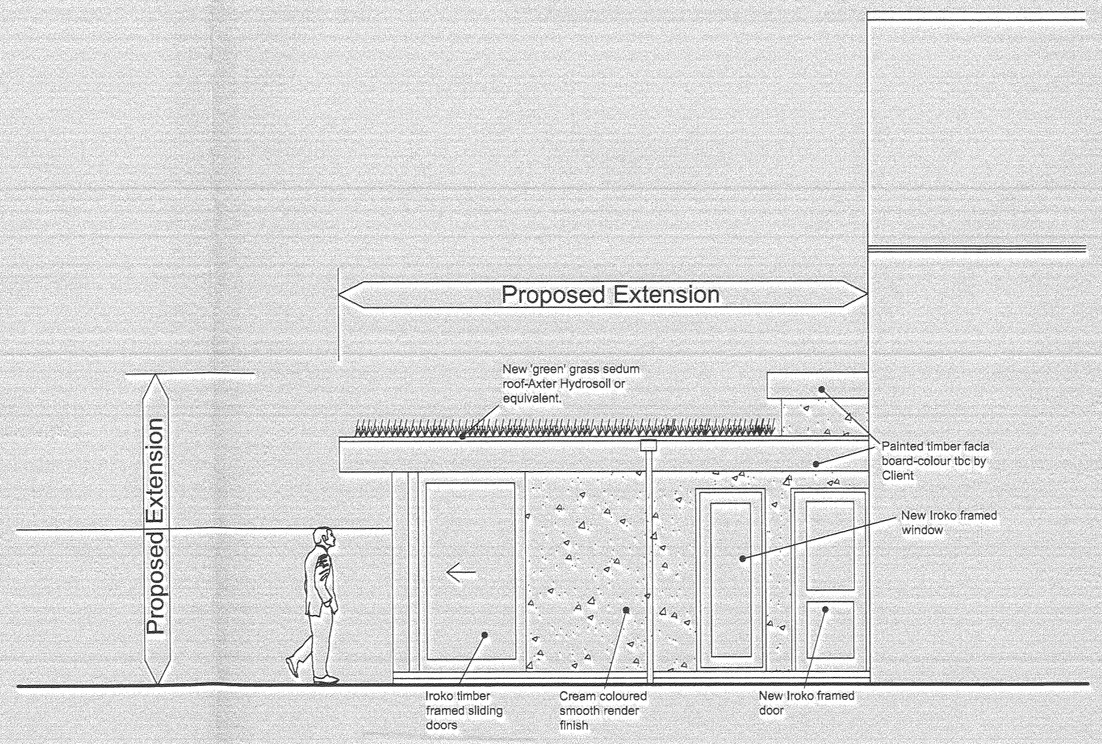

Proposed Side Elevation-Facing East
Scale 1:50@ A1

0m 1m 2m 3m 4m 5m

PLANNING SUBMISSION

revn	date		by	chckd

Coventry Studio

cdr architects

CDR Architects
3 The Quadrant
Coventry
West Midlands
CV1 2DY

job title

Sun Room Extension to 109 Sketchley Rd, Burbage, Hinckley,LE10 2DX
for Mr and Mrs C Nicholls.

drawing title

Proposed Elevations

scale	drawn by	date	checked by
1:50@A1	EB/CR	May 2011	CDR

job no.	drawing no.	revision
0517	AL (P) 04	-