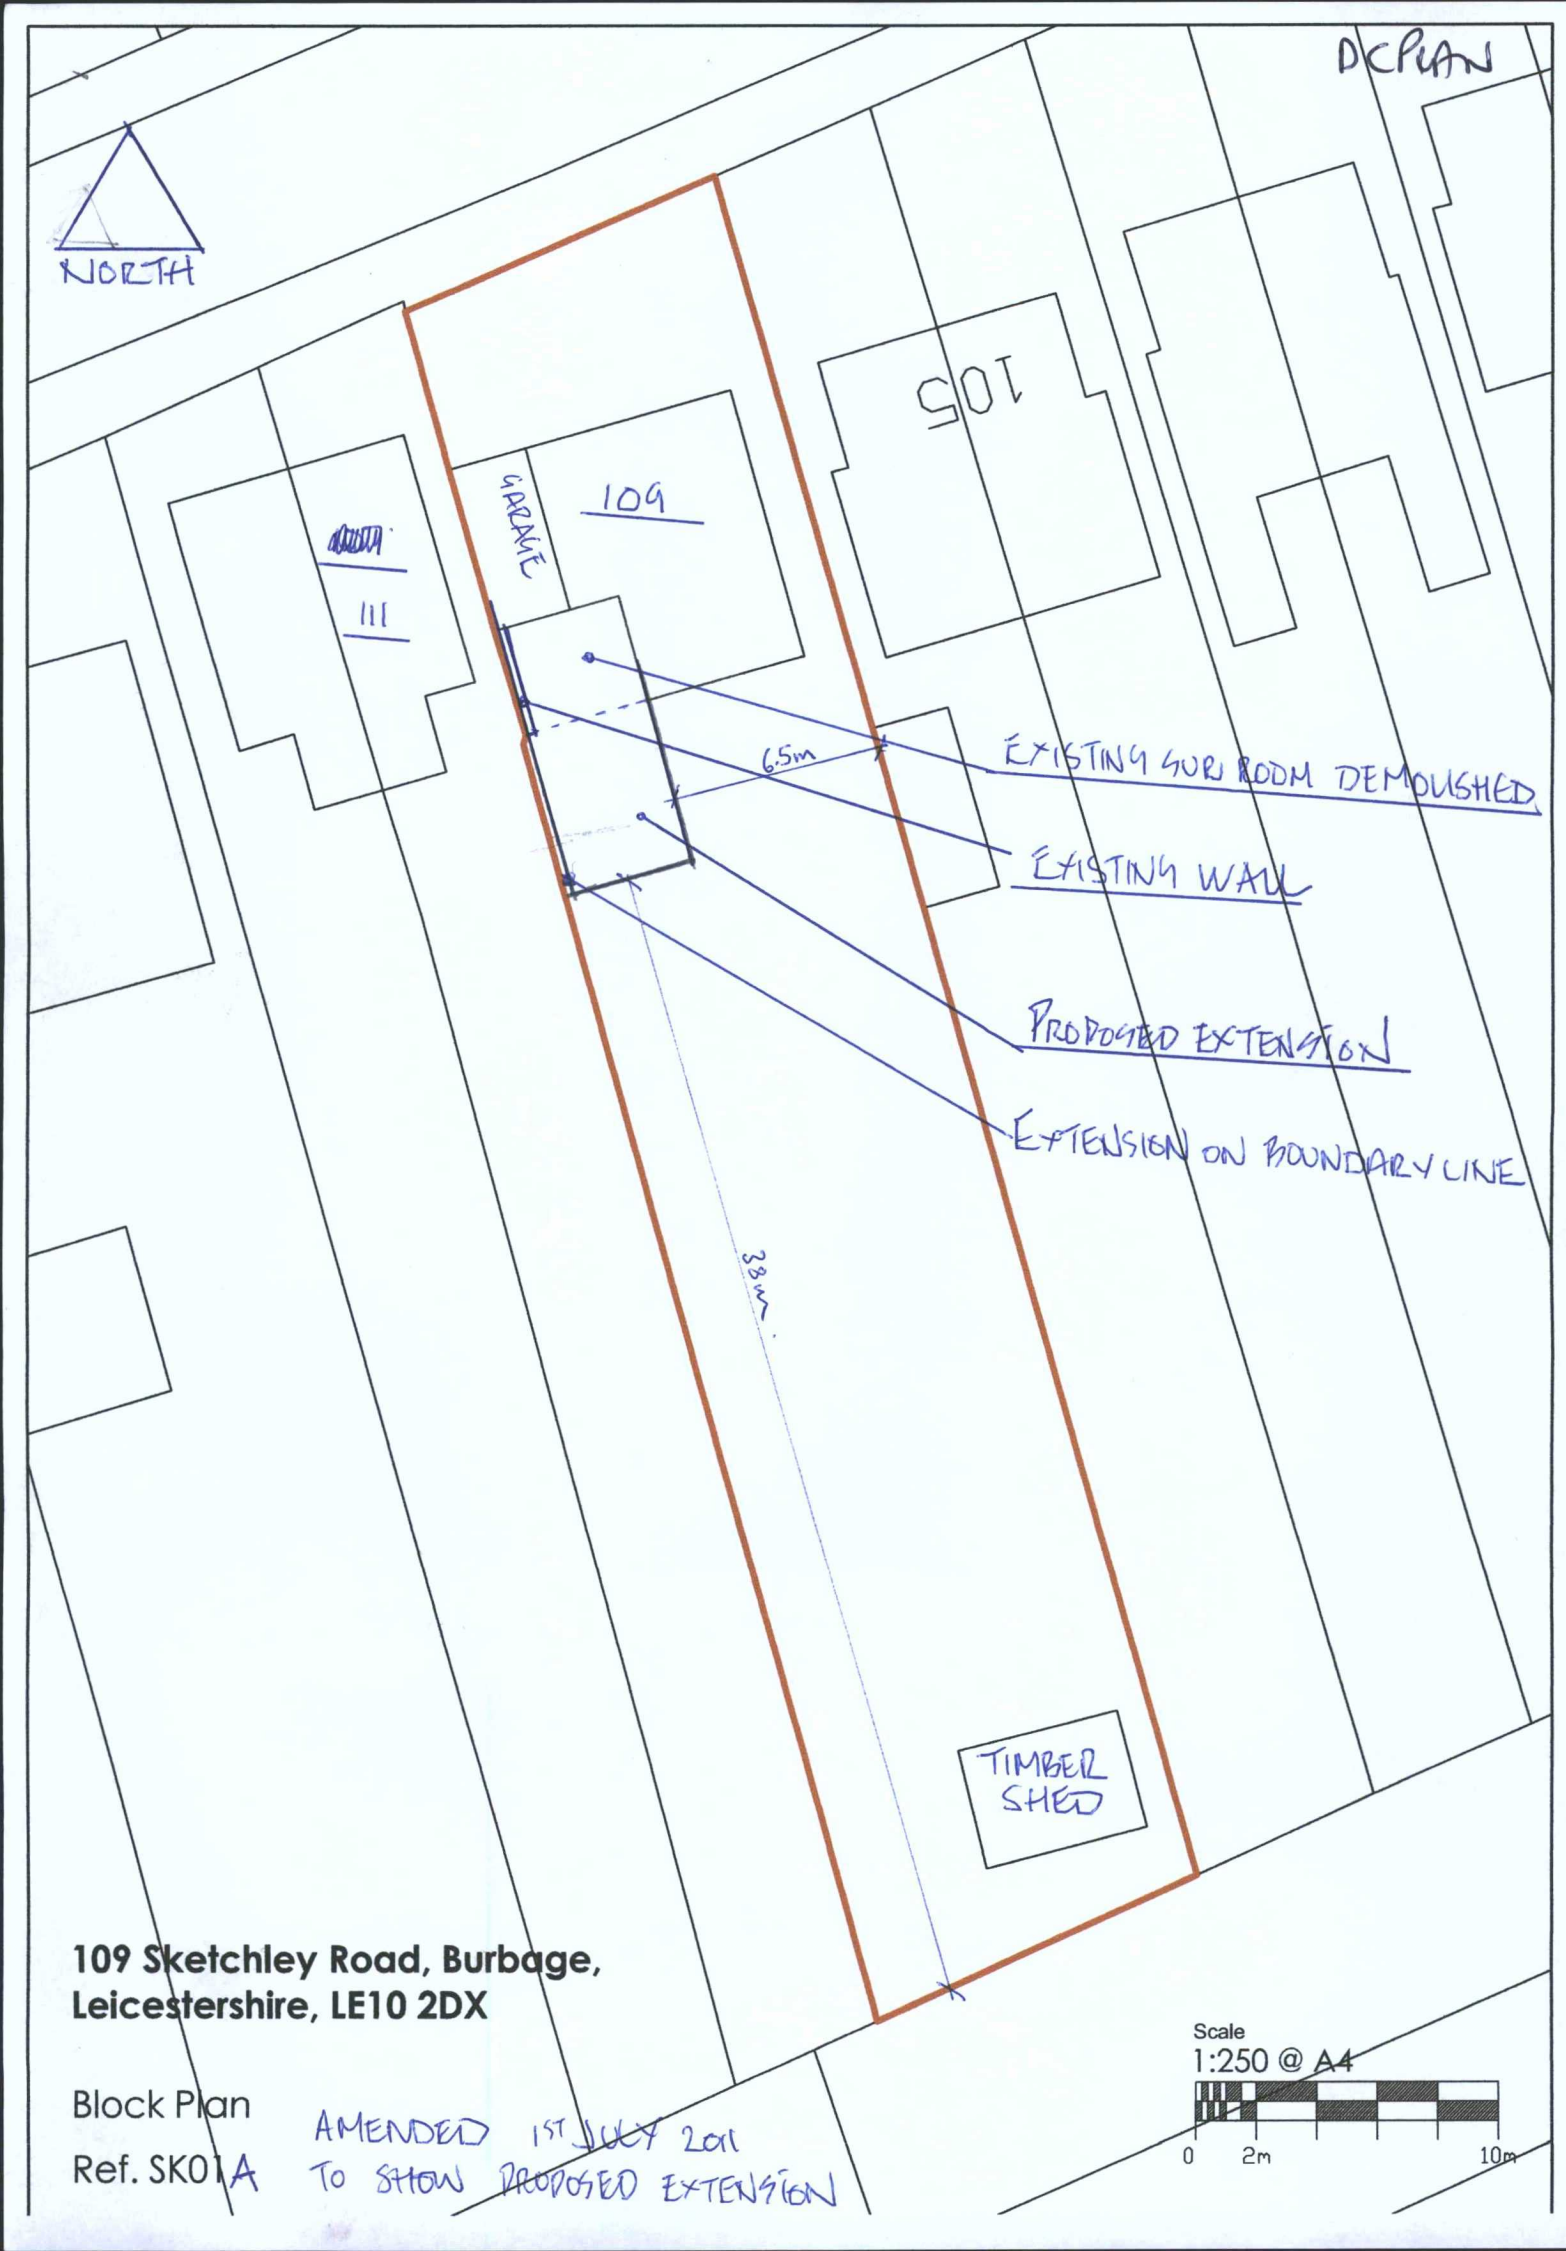

109 Sketchley Road, Burbage, Leicestershire, LE10 2DX

Block Plan

Ref. SK01A

AMENDED 1ST JULY 2011 TO SHOW PROPOSED EXTENSION

Scale
1:250 @ A4

0 2m 10m