
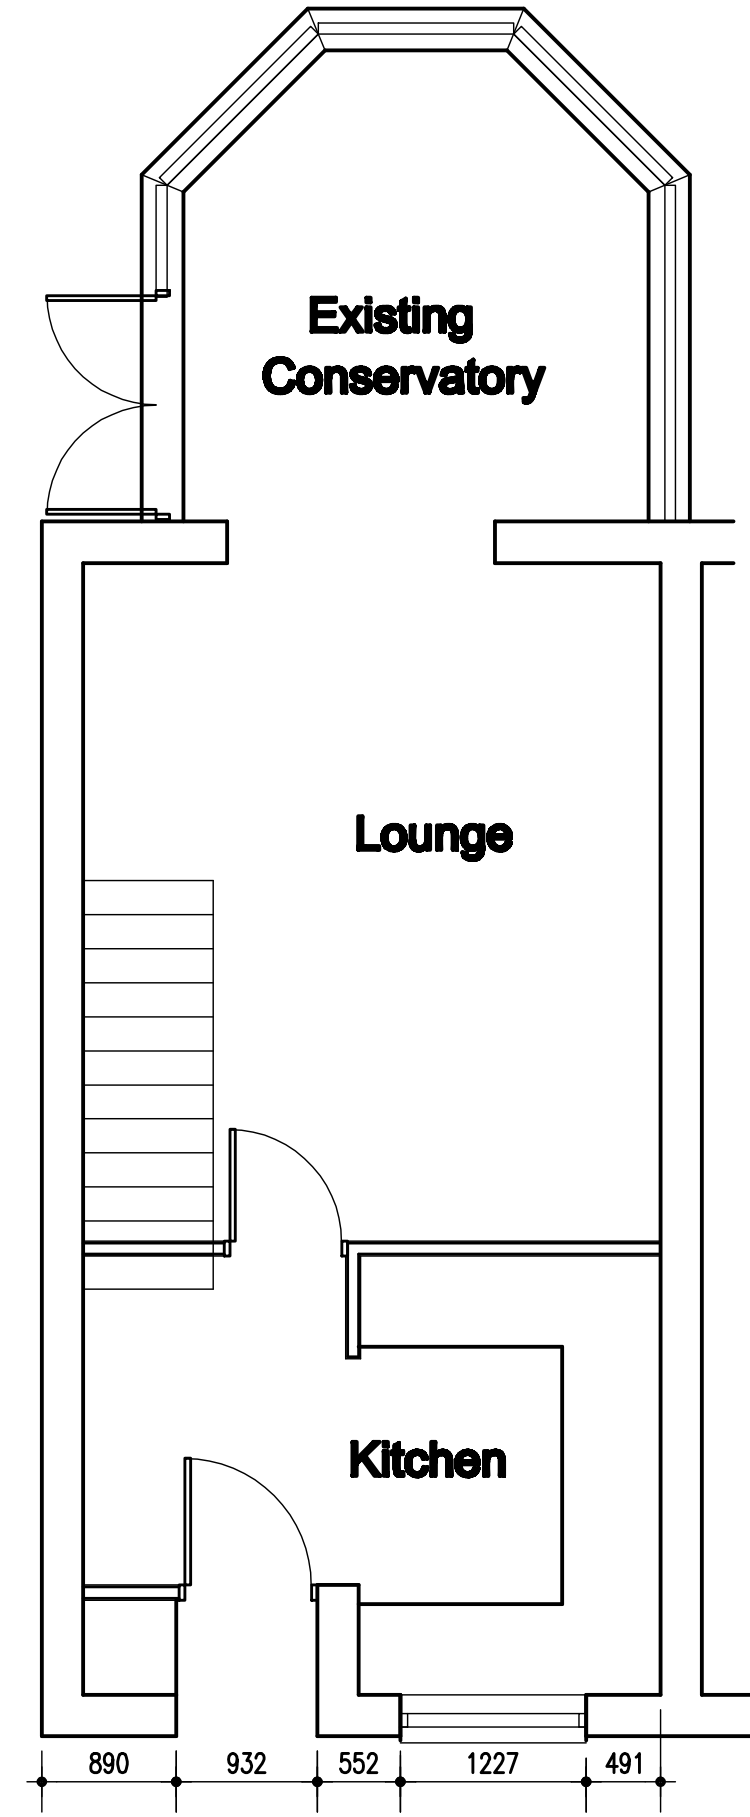


Existing Ground Floor Plan

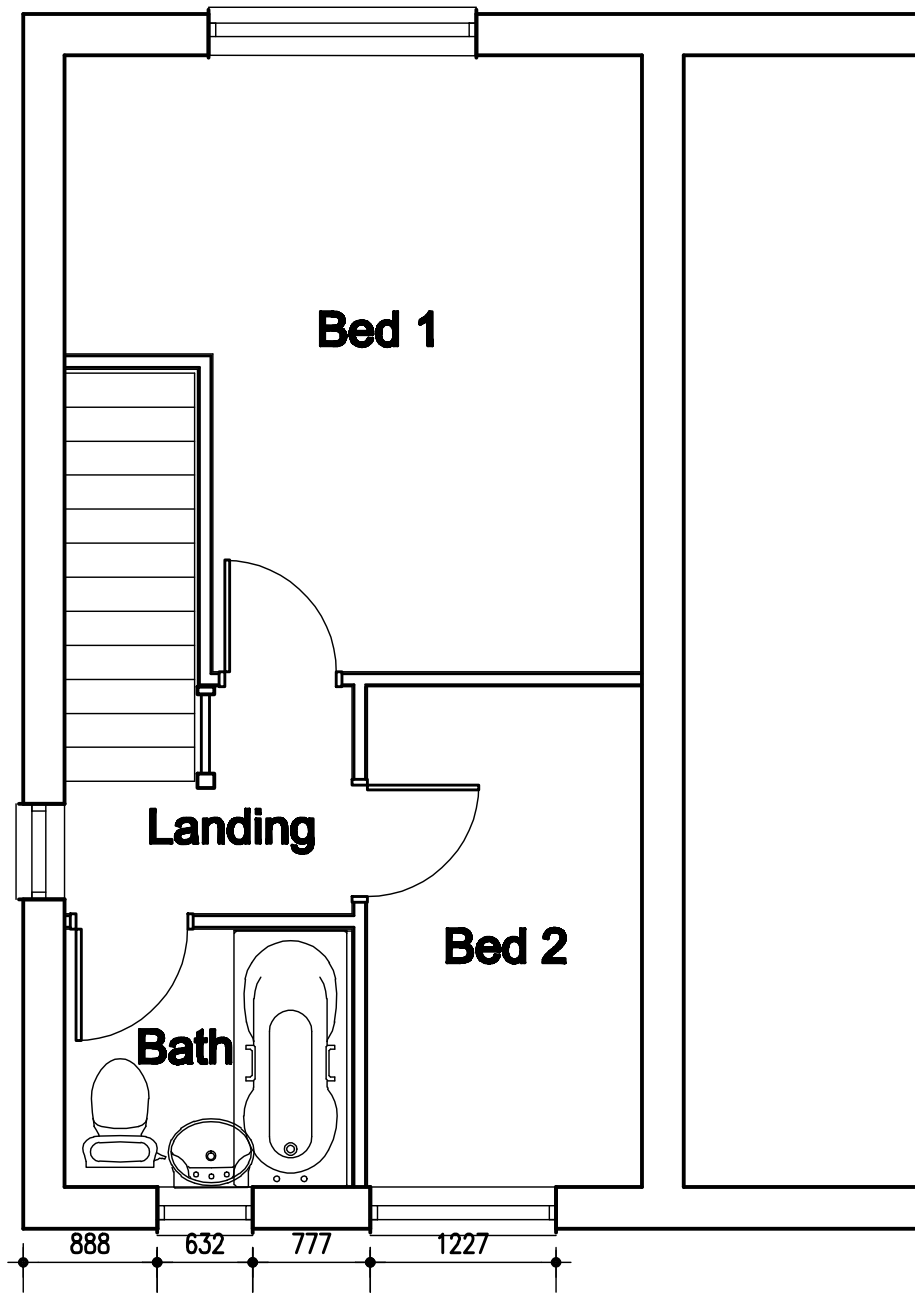

Existing First Floor Plan

CARTWRIGHT
ARCHITECTURAL & PLANNING SERVICES

2 Hillcrest Avenue, Holmes Chapel, Cheshire. CW4 7DU.
Telephone and Fax No. 01477 533298
E-mail – robert.cartwright6@btinternet.com

CLIENT
Mr & Mrs J. Bullmore

CONTRACT
2 Storey extension to
6 Armadale Close, Hinckley

DWG TITLE:
Existing Floor Plans

SCALE: 1:50

DATE: June 2011

DWG No.
EX 1 A