
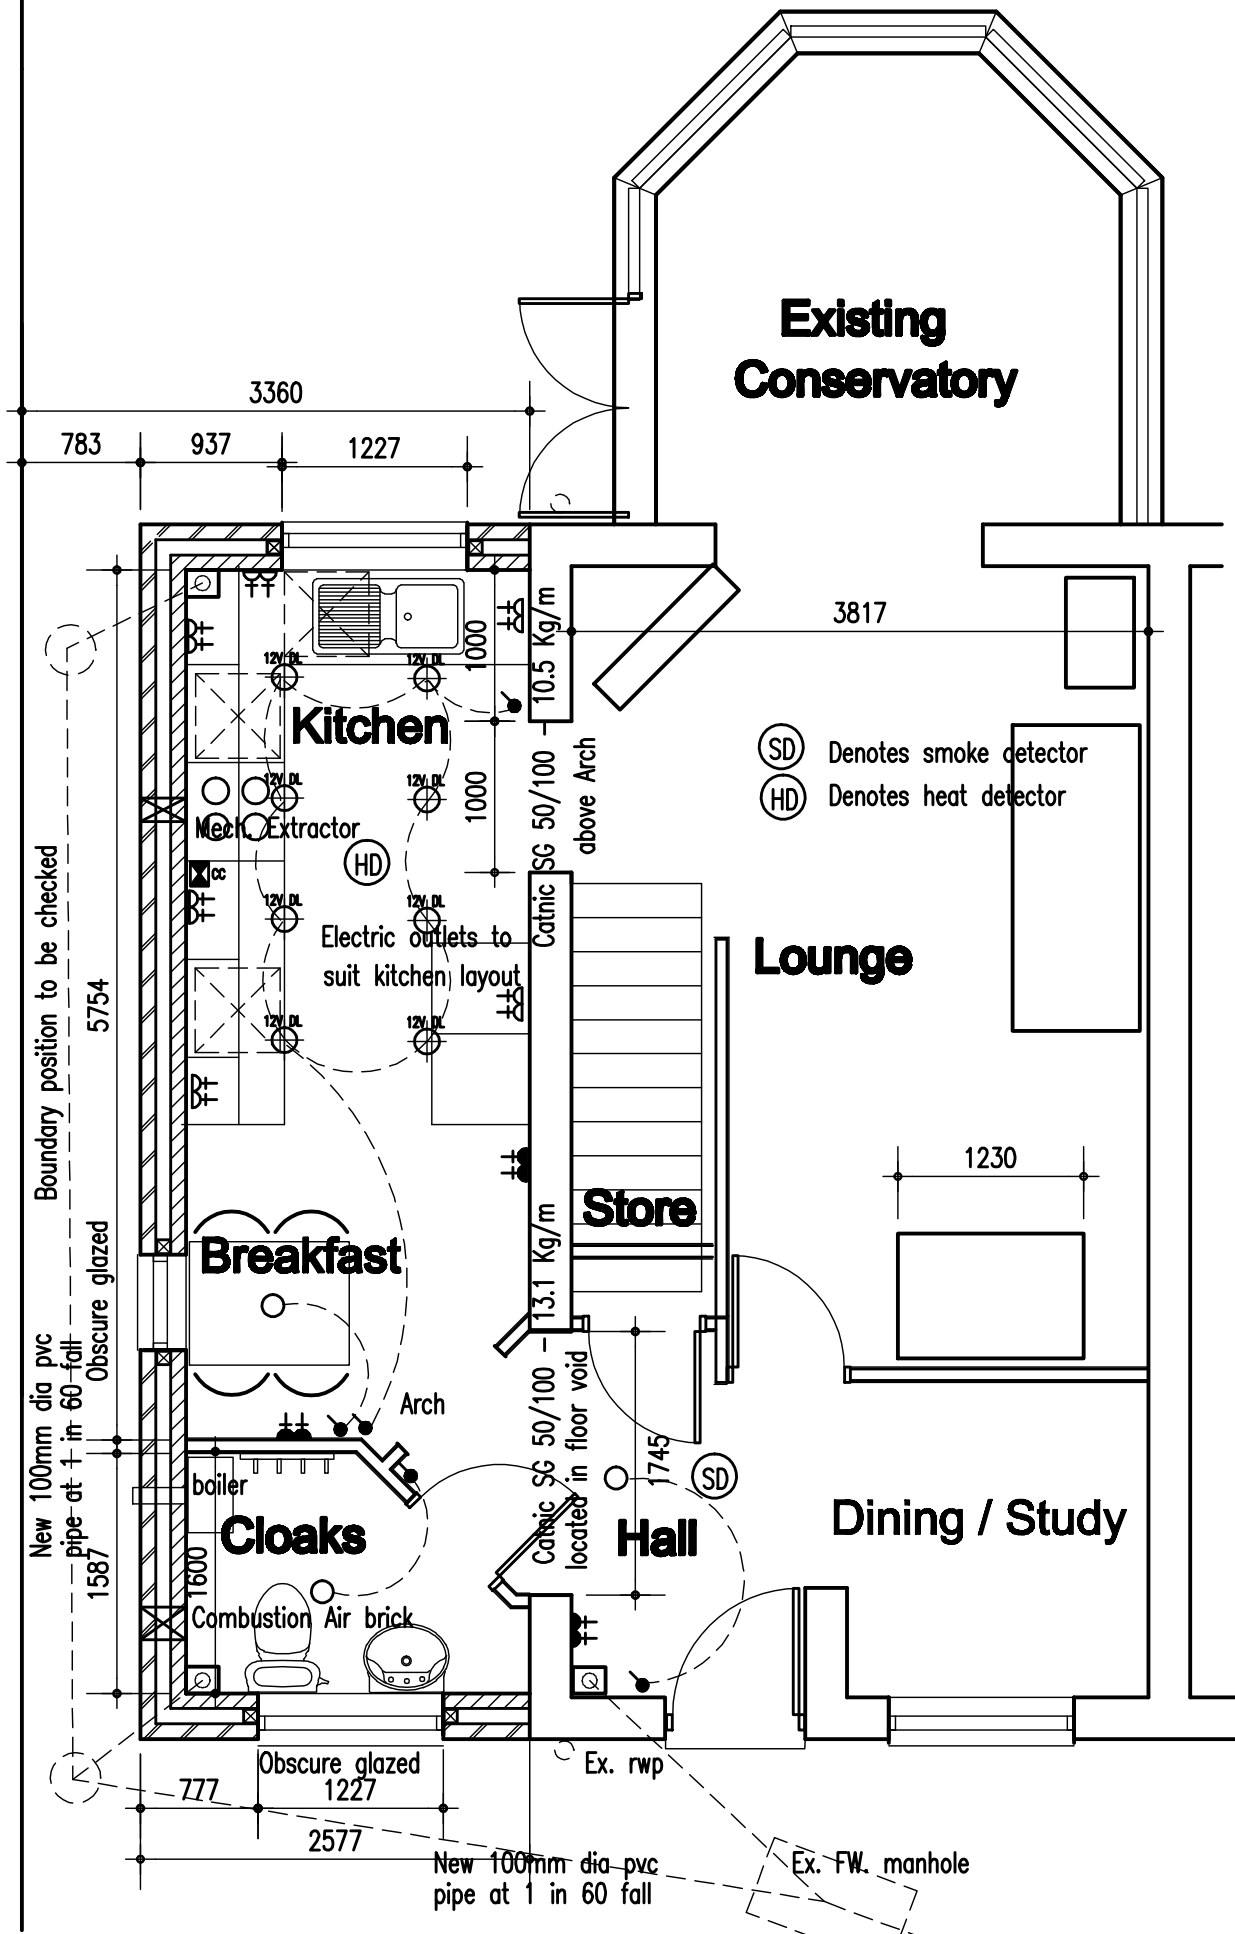


PROPOSED GROUND FLOOR PLAN

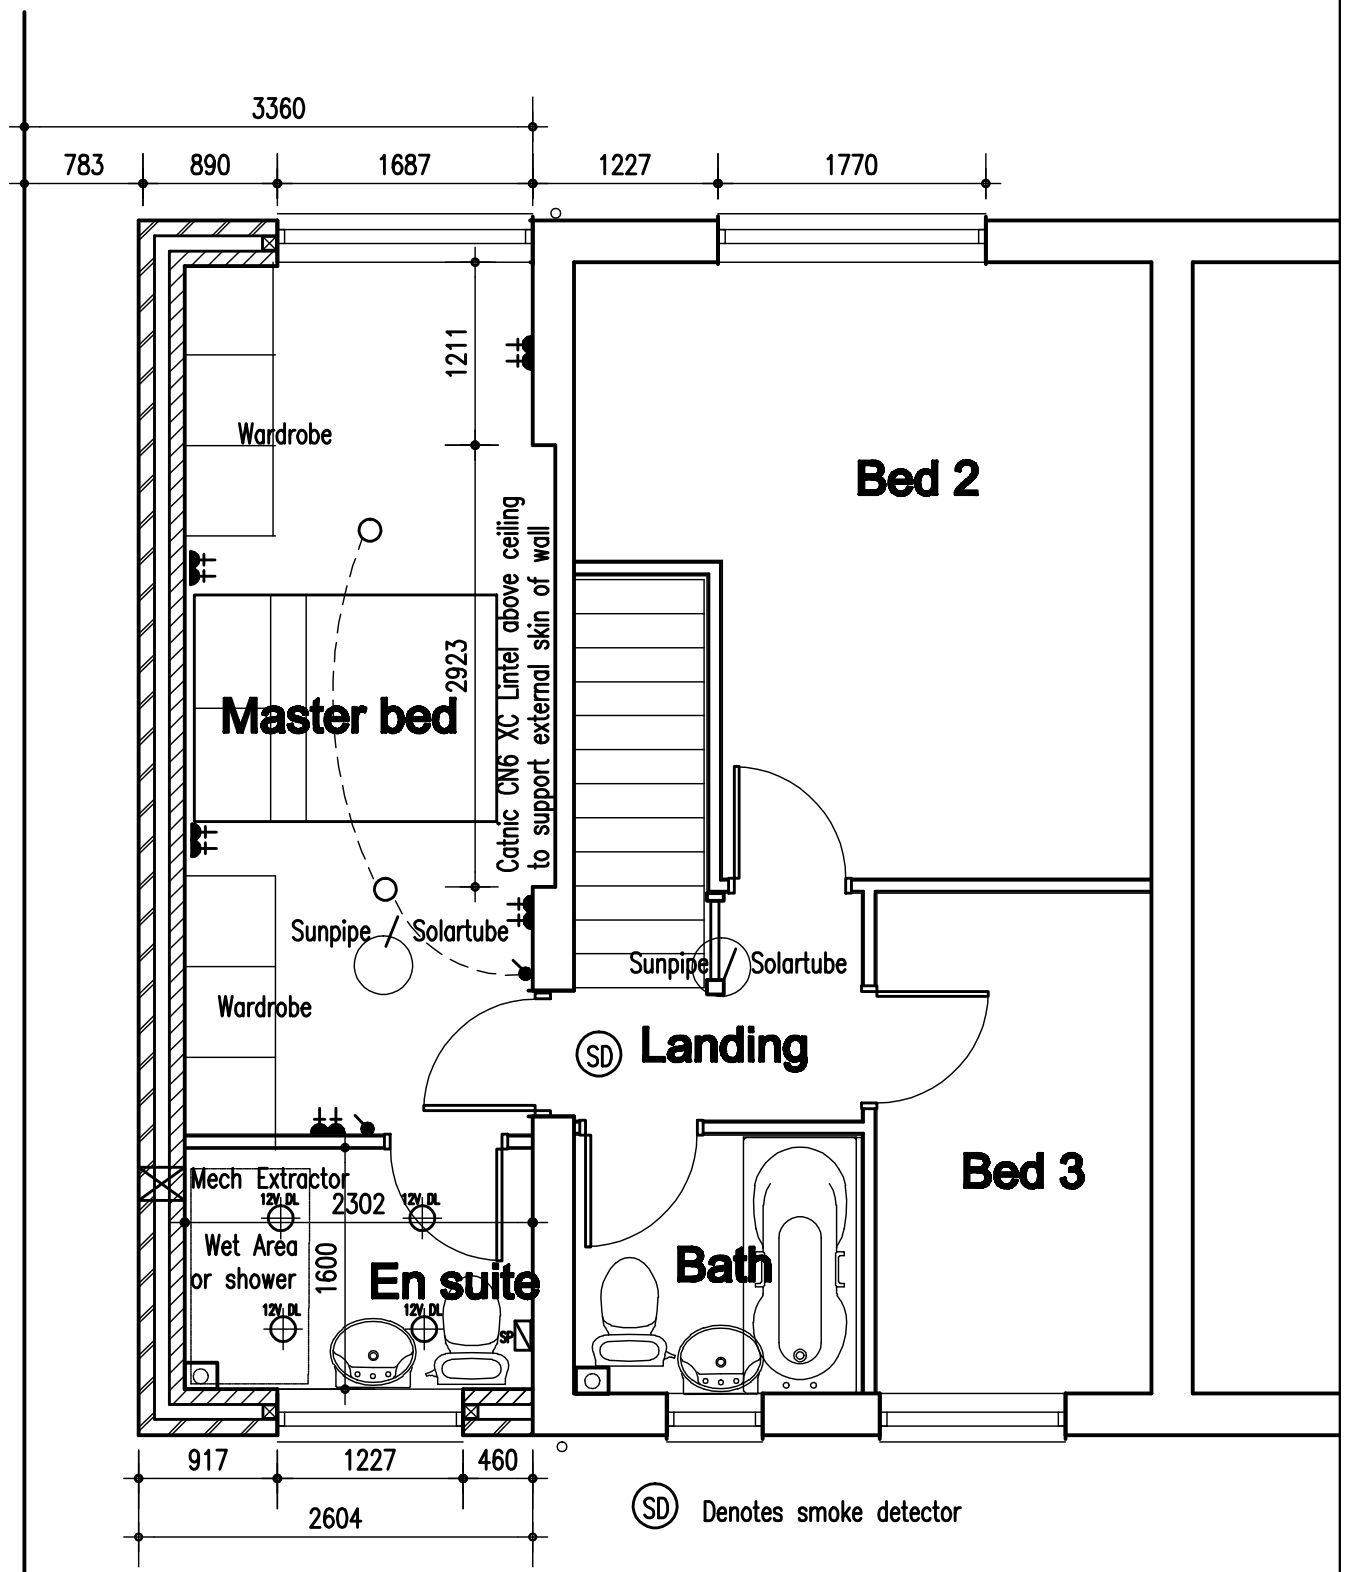

PROPOSED FIRST FLOOR PLAN

CARTWRIGHT
ARCHITECTURAL & PLANNING SERVICES
2 Hillcrest Avenue, Holmes Chapel, Cheshire. CW4 7DU.
Telephone and Fax No. 01477 533298
E-mail – robert.cartwright6@btinternet.com

CLIENT: Mr & Mrs J. Bullmore	SCALE: 1:50
CONTRACT: 2 Storey extension to 6 Armadale Close, Hinckley	DATE: June 2011
DWG TITLE: Proposed GF & FF Plans	DWG No. WD 1 A