
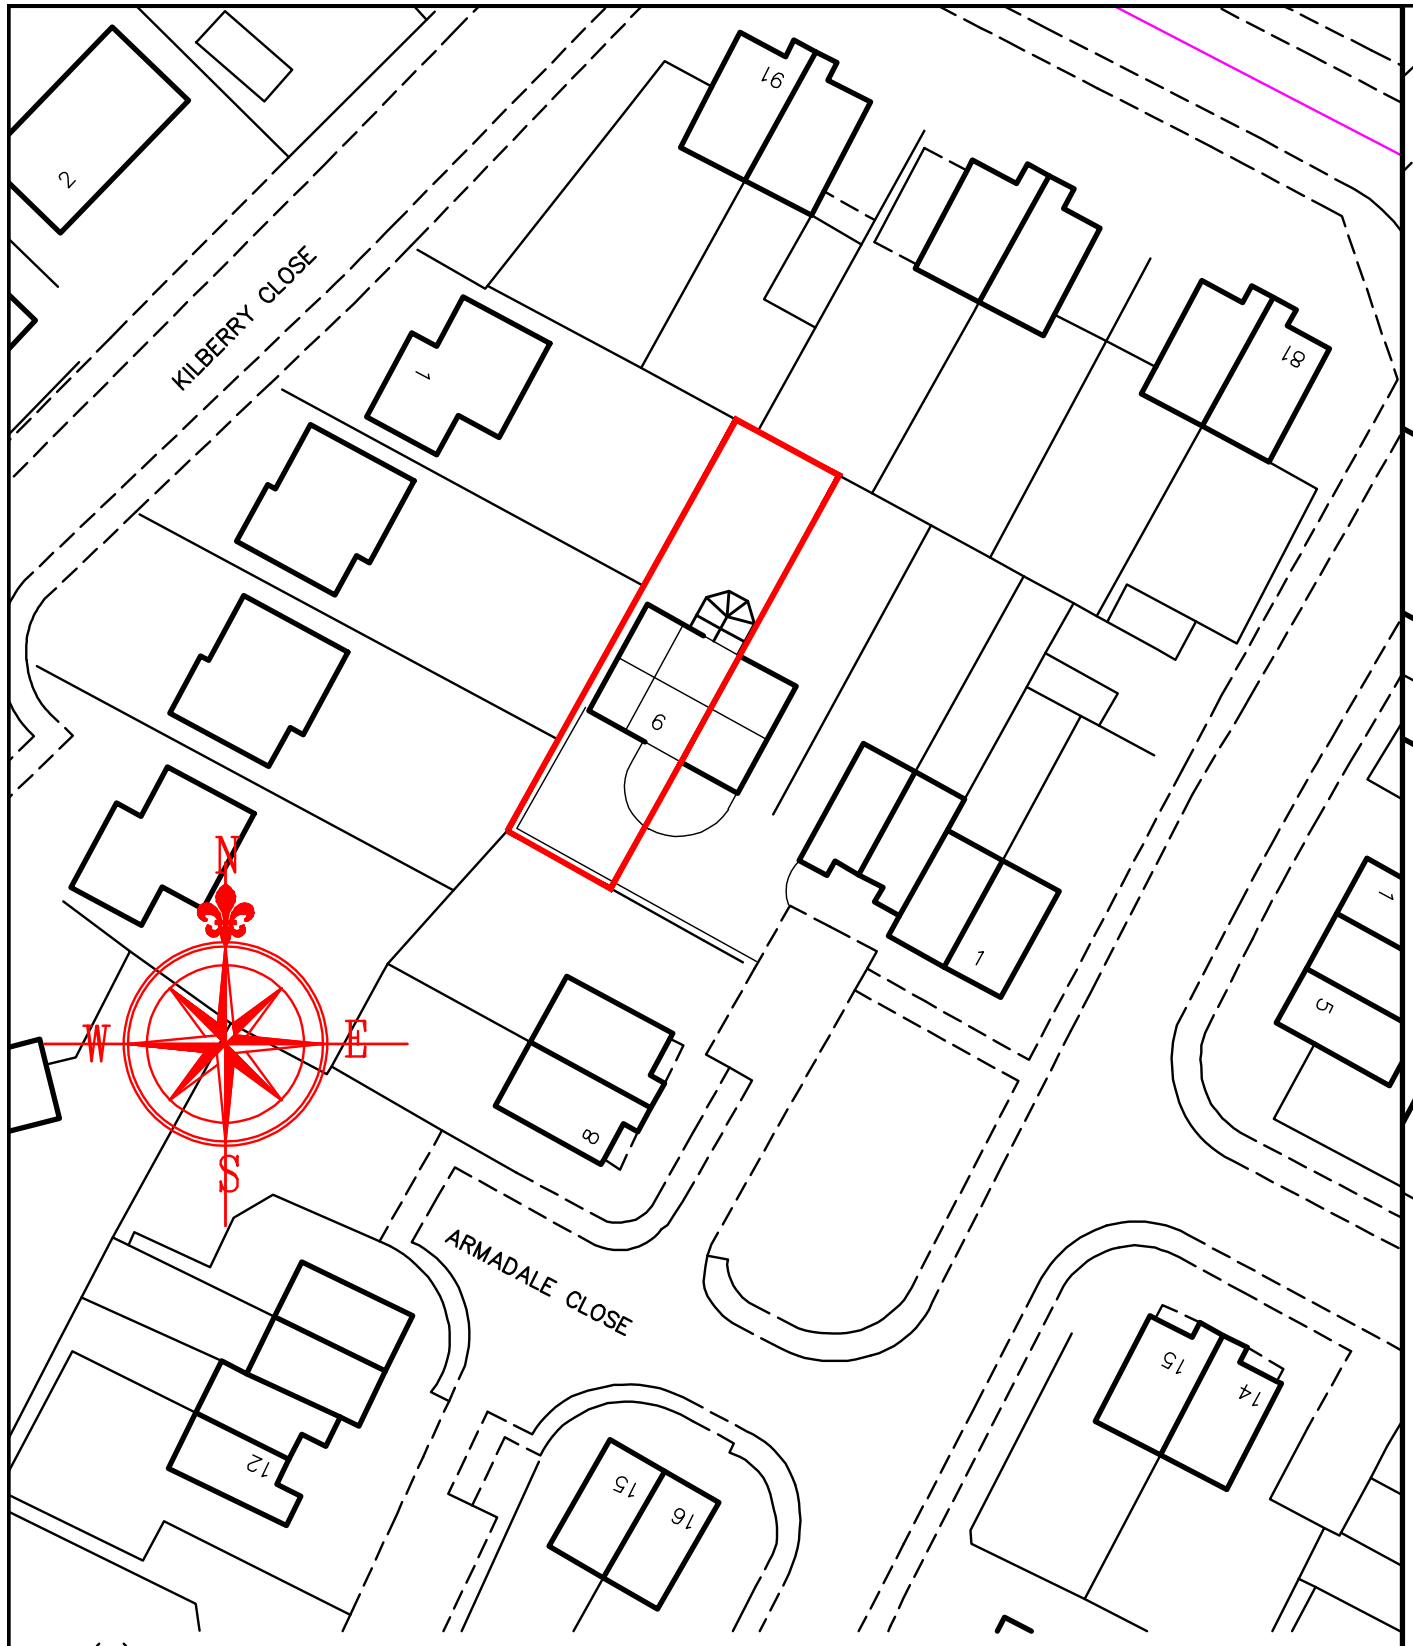


rvey (c) Crown Copyright 2011. All rights reserved. Licence number 100020449

1:1250th

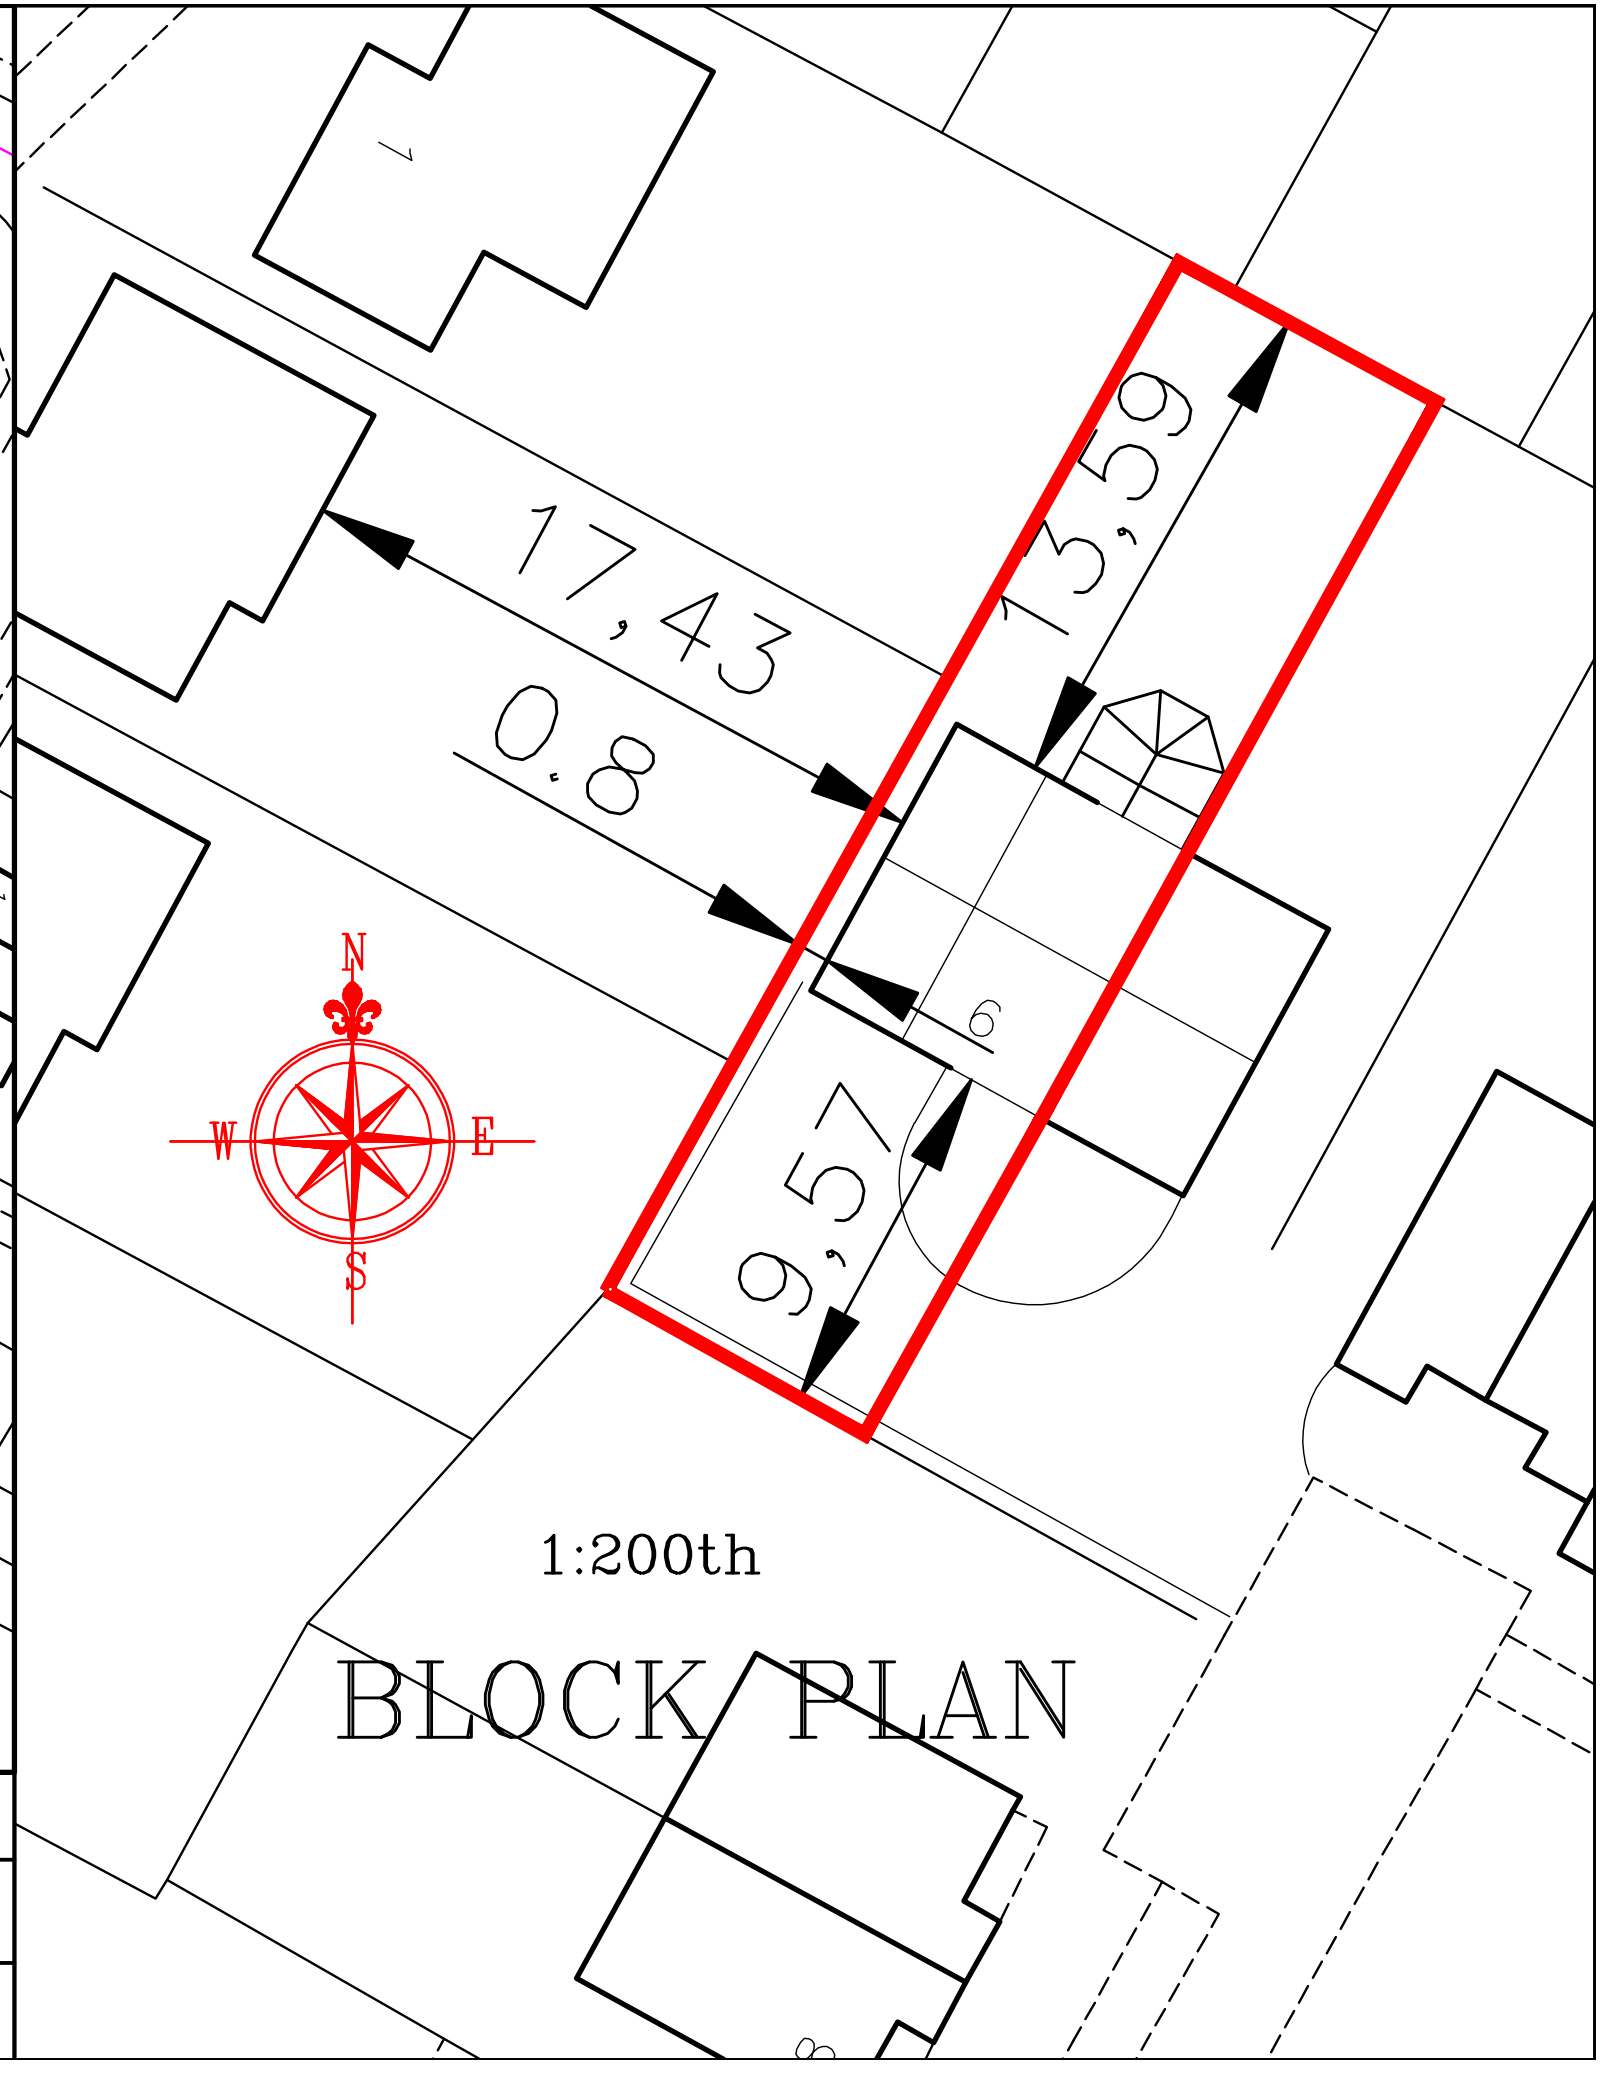

1:200th

BLOCK PLAN

CARTWRIGHT
architectural & planning services
2 Hillcrest Avenue, Holmes Chapel, Cheshire. CW4 7DU.
Telephone and Fax No. 01477 533298
E-mail – robert.cartwright6@btinternet.com

CLIENT Mr & Mrs J. Bullmore		SCALE: 1:1250th & 1:200
CONTRACT 2 Storey extension to 6 Armadale Close, Hinckley		DATE: May 2011
DWG TITLE: Location & Block Plan		DWG No. LP 1