



1. Drawings copyright of © Architectural Vistadesigns Ltd
2. Drawings not to be used without written consent.
3. Planning drawings should not be used for the purpose of construction or working drawings.
4. All drawings must be approved and sealed by a qualified professional.
5. All drawings must be sealed and signed by a qualified professional.
6. OS data may have been used for the purpose of a Planning submission.
7. Do not scale from the drawings.

Revisions		
Rev.	Date	Comments



PROPOSED PLAN


1:100

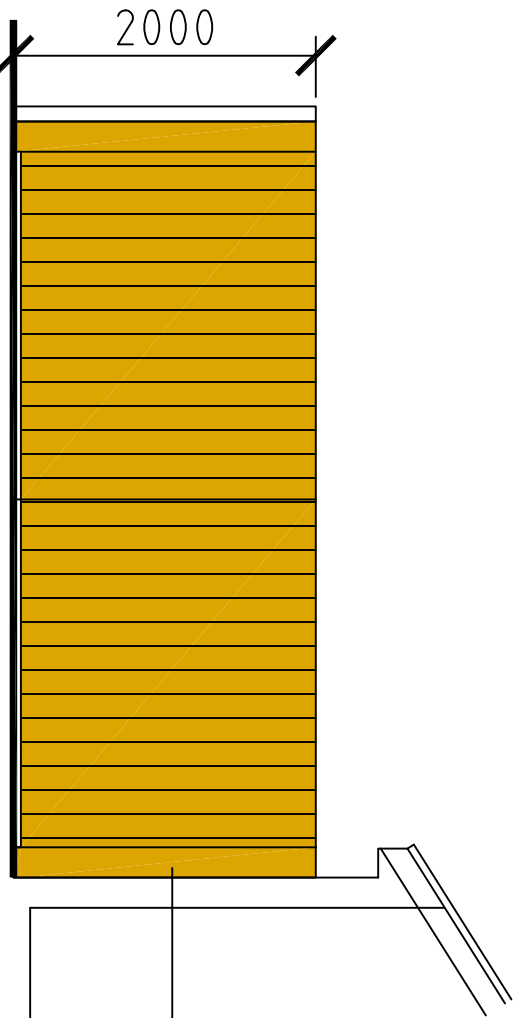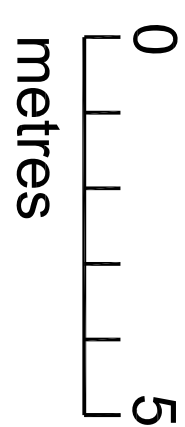

Proposed Elevation - Gates No. 2

1:50



Proposed 2m high composite timber looking gates to match fencing, to fit in between existing structures.

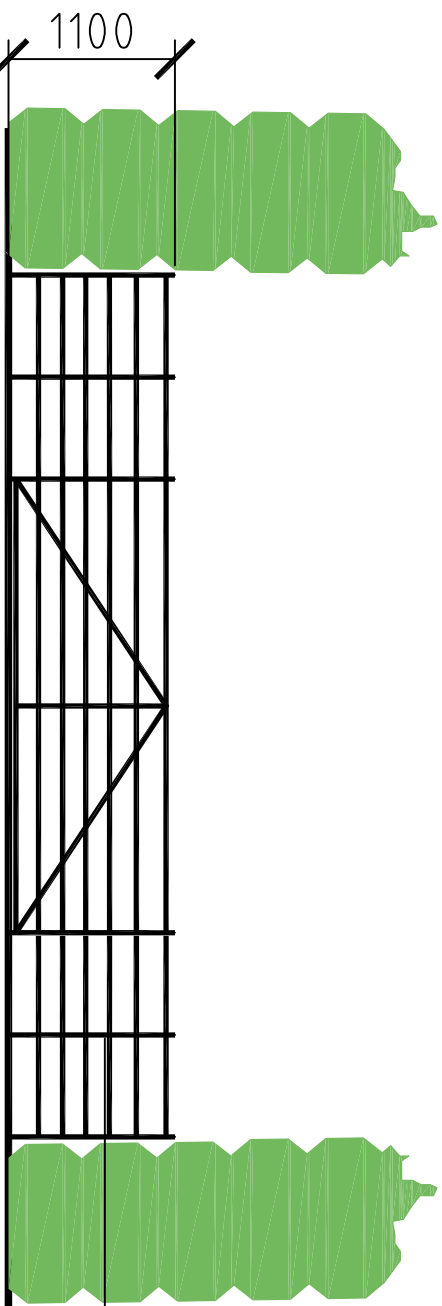


Proposed Elevation - Gate No. 1

1:50


Metal Field Gate relocated, proposed supporting metal posts and fence to match the style and height of field gate.

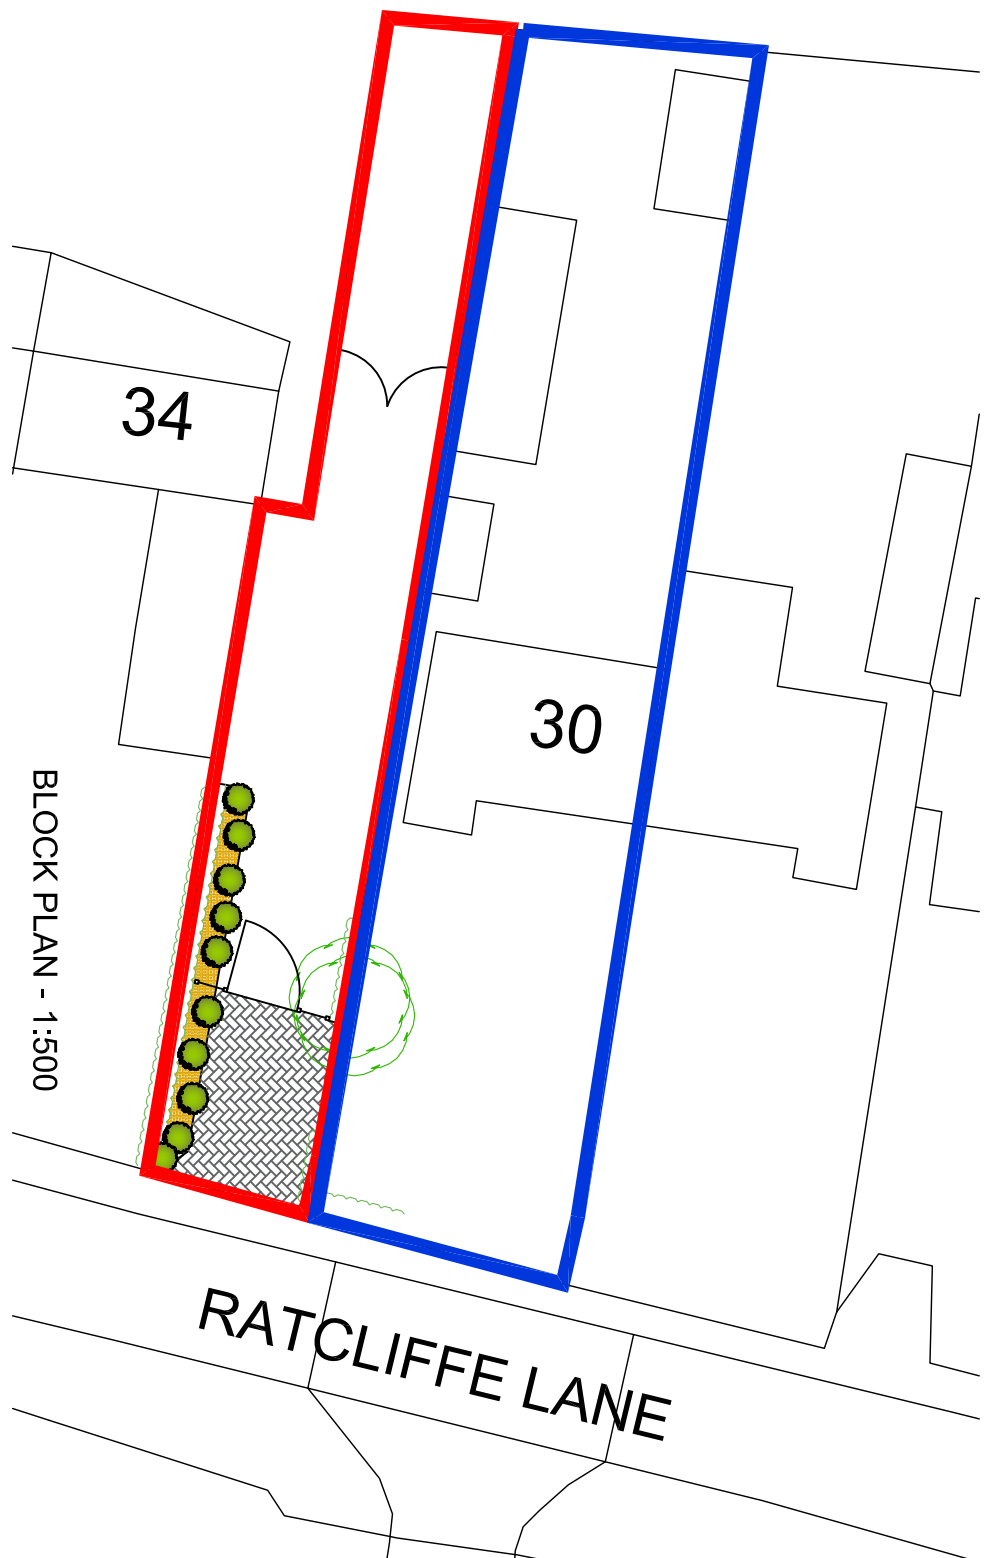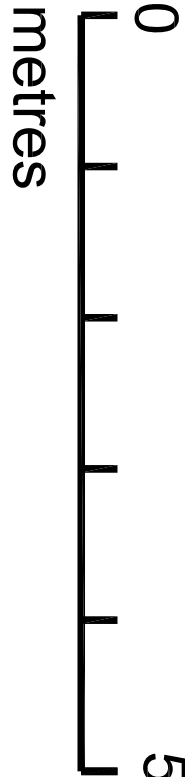

BLOCK PLAN - 1:500

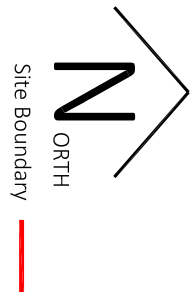

metres

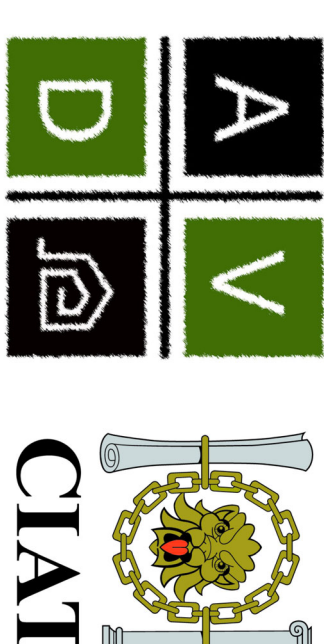

ArchitecturalVistadesigns Ltd

a: The Paddock, 118 Paddock Way, Hindley, Latics LE10 0BZ
m: 0785 458 2584 t: 01455 698 839
w: www.architecturalvistadesigns.co.uk

e: studio@architecturalvistadesigns.co.uk

Client: Robert Cotterill Dwg Status: PLANNING

Dwg: Proposed Plans and Elevations

Project: Proposed Change of Use, relocation of boundary gate and erection of two gates at No. 30 Ratcliffe Lane, Sleepy Magna CV9 3DX

Scale: 1:100, 1:500 & 1:50 @ A1

Date: 22.11.2023

Dwg No.

AVD-792-RLS-PL02

Drawn By: map

Rev.