


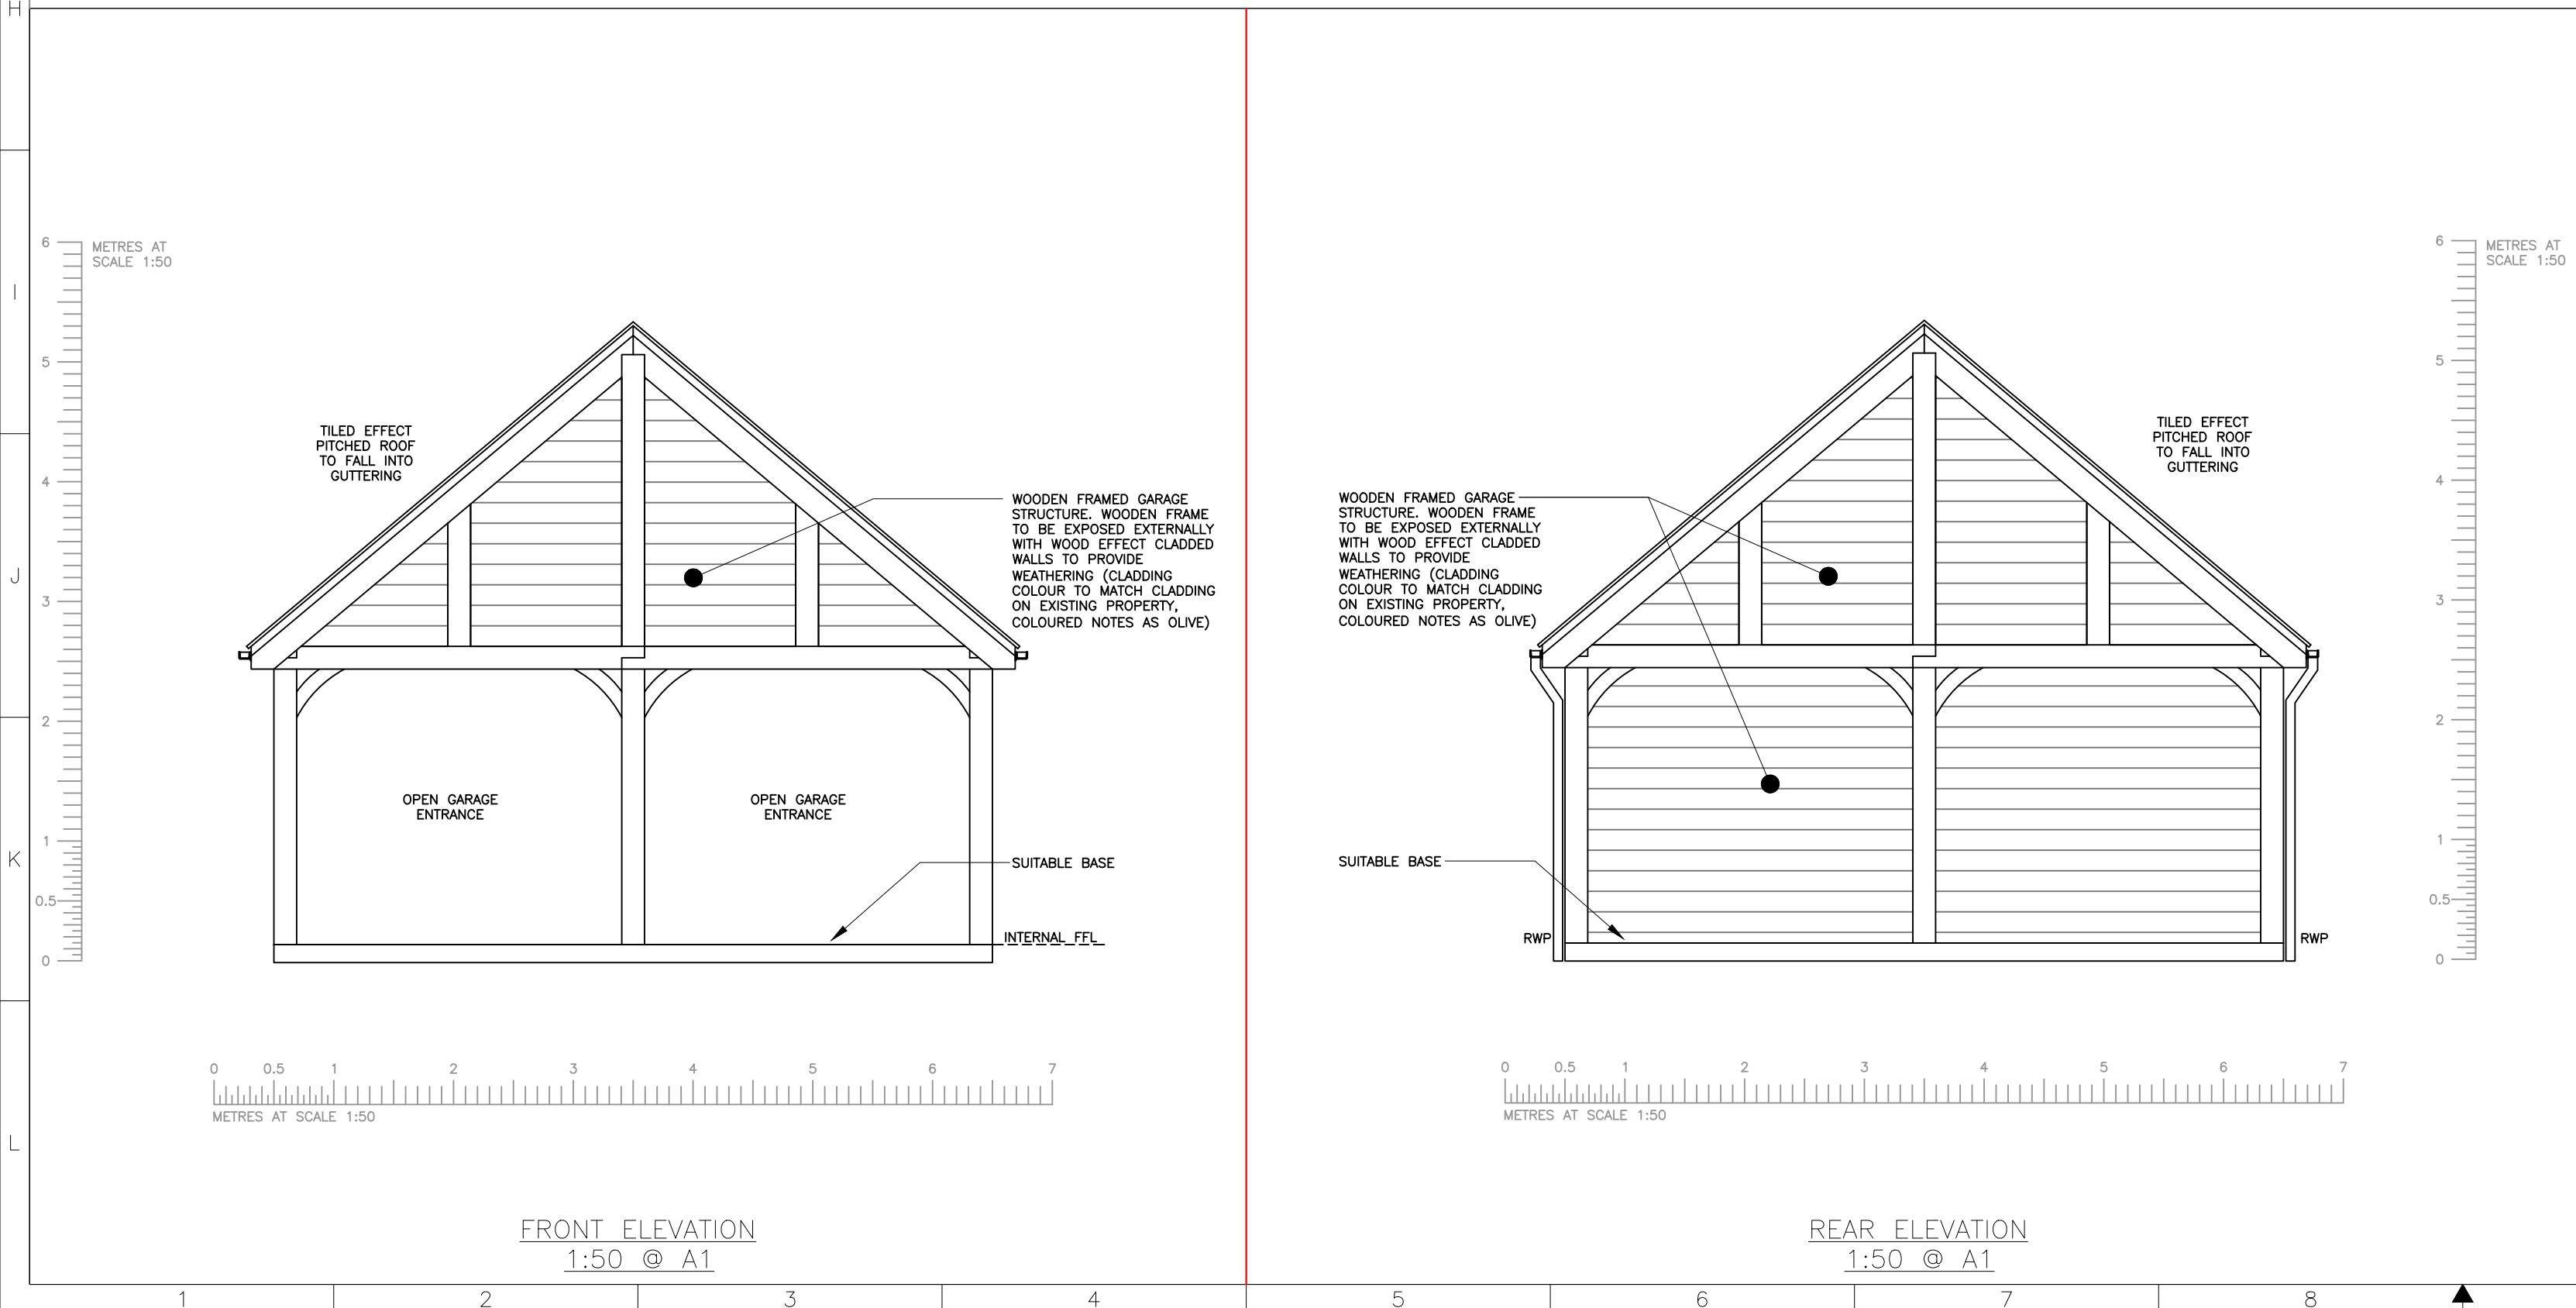

	BUILDING CONTRACTS & DESIGN CONSULTING ENGINEERS 26 Forresters Road, Burbage, Hinckley, LE10 2RX Tel: 0739934546 email: ollietarno@hotmail.co.uk			
	Drawn:	OJC 05/11/2023	Size:	A1
	Checked:	OJC 05/11/2023	Scale:	AS DENOTED
	Approved:	OJC 05/11/2023	Revision:	-
	Drawing No.:	991001/P/E/01		

Drawn:	OJC 05/11/2023	Size:	A1
Checked:	OJC 05/11/2023	Scale:	AS DENOTED
Approved:	OJC 05/11/2023	Revision:	-

Drawing No.:	991001/P/E/01
--------------	---------------