


DC PLAN

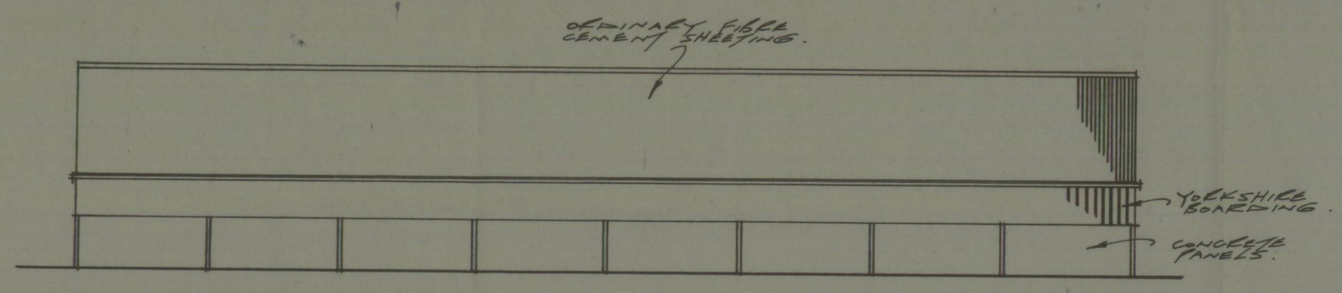


PROPOSED EAST ELEVATION.

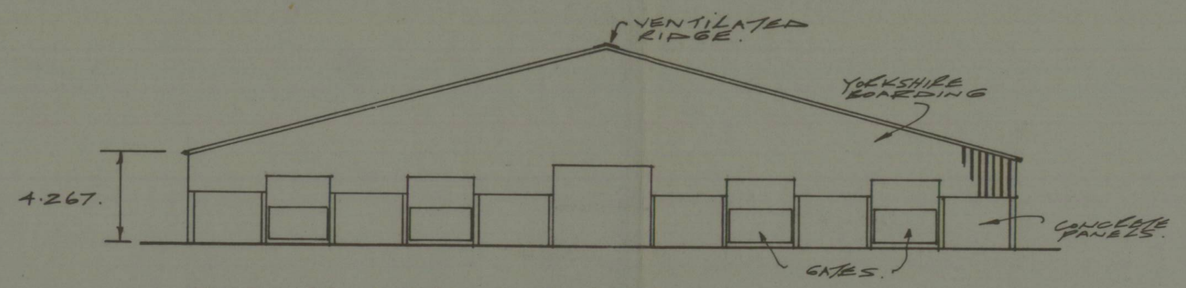


PROPOSED NORTH ELEVATION.

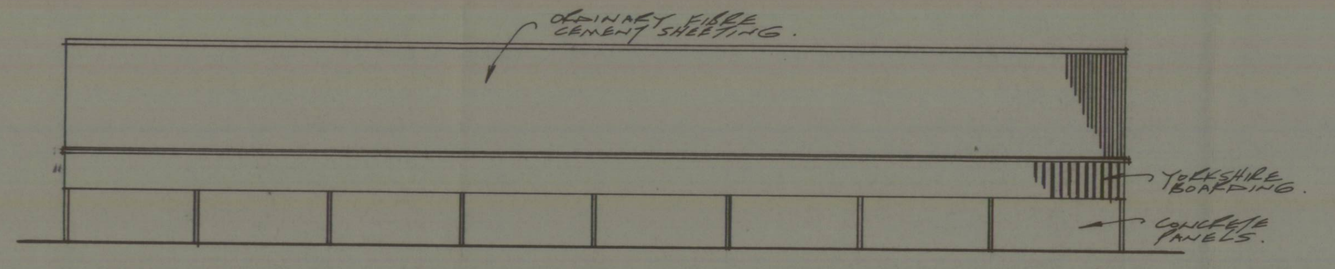


PROPOSED WEST ELEVATION.

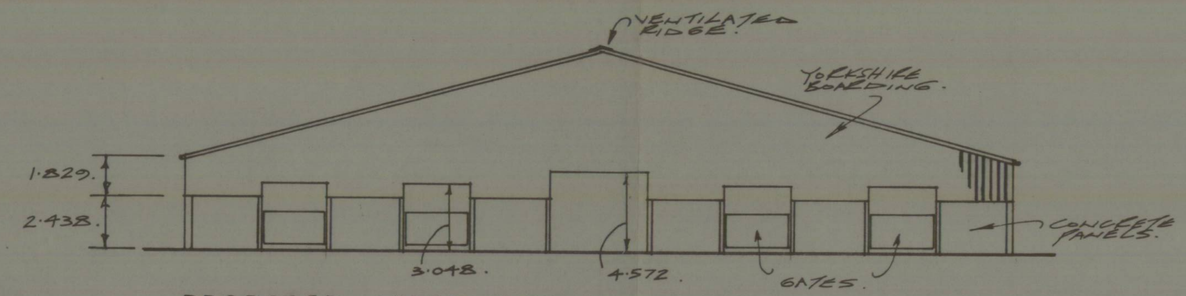

PROPOSED SOUTH ELEVATION.

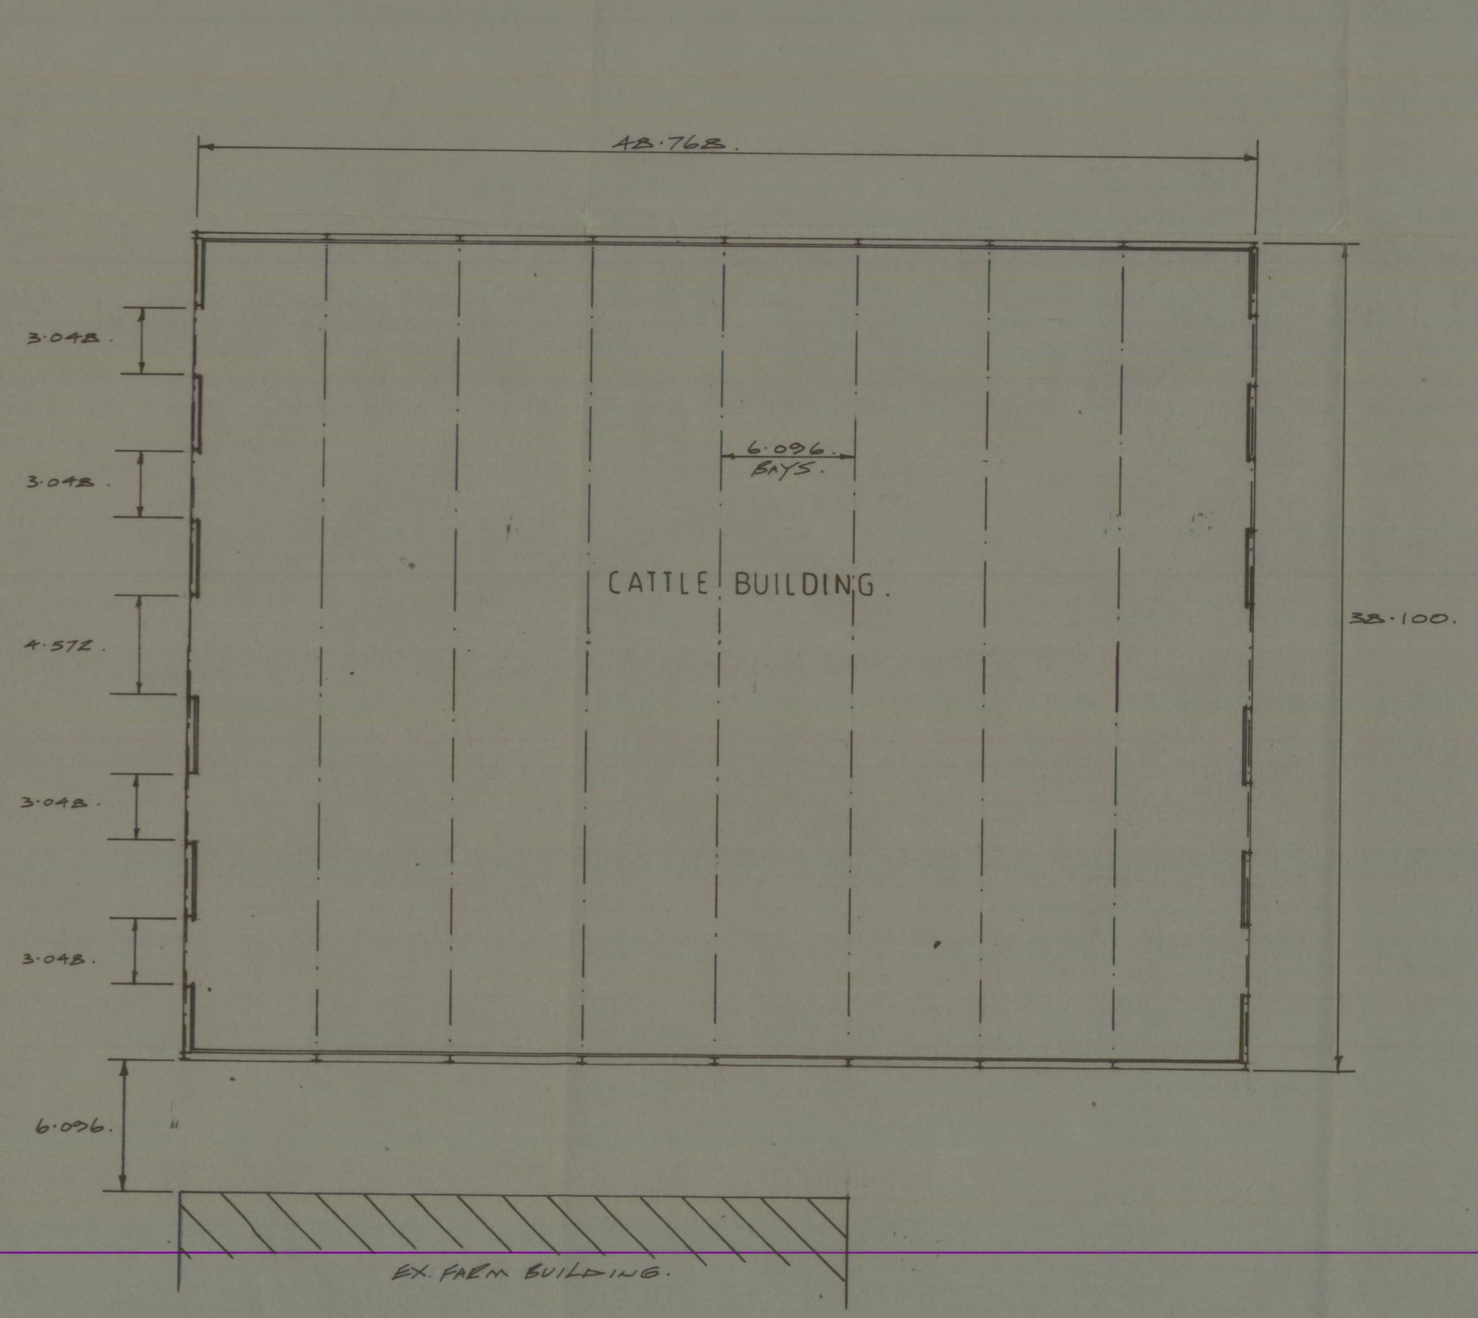

LAYOUT PLAN.

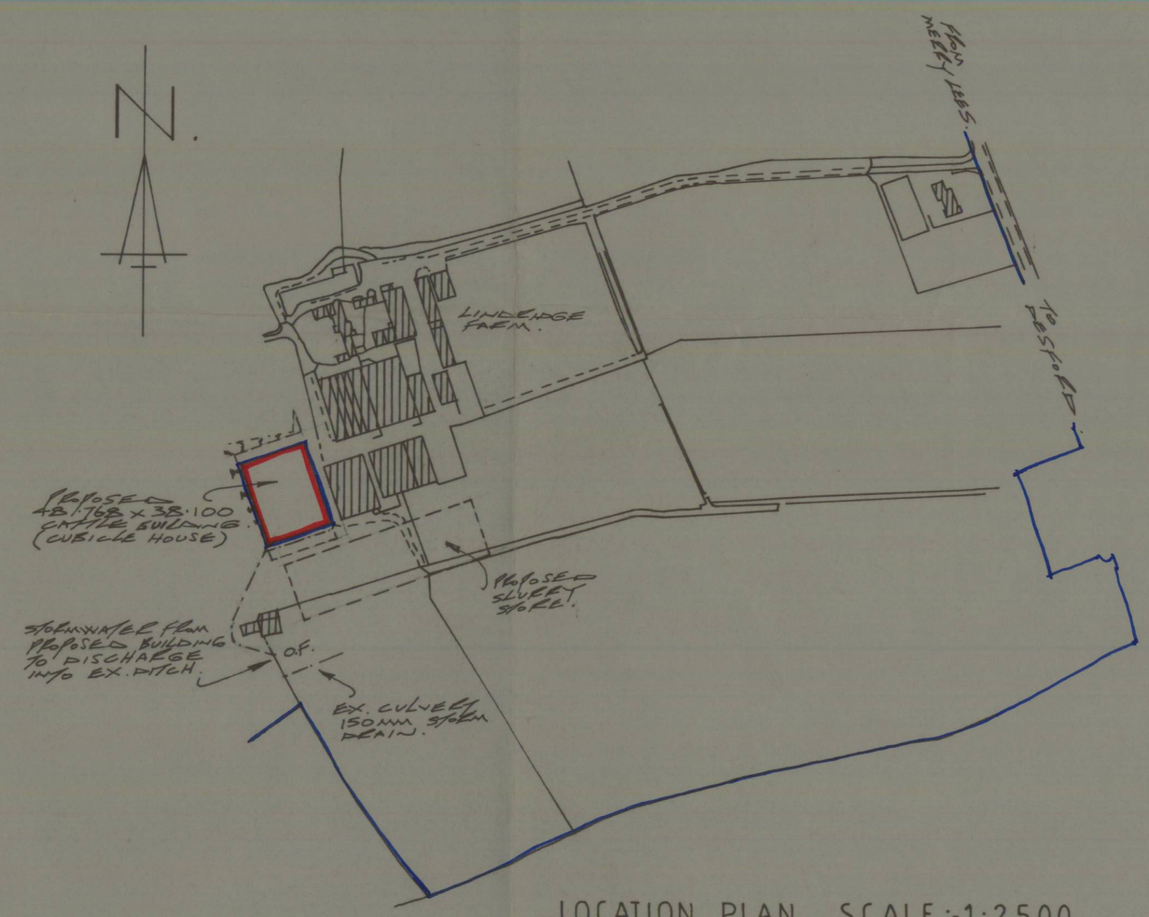

LOCATION PLAN. SCALE:-1:2500.

PROPOSED NEW CATTLE BUILDING,

LINDRIDGE FARM, LINDRIDGE LANE,

DESFORD, LEICS.

SCANNED

SCALE:-1:200.