THIS DRAWING HAS BEEN PREPARED AS A GENERAL GUIDELINE ONLY. FIGURED DIMENSIONS SHOULD BE TAKEN IN PREFERENCE TO SCALED DIMENSIONS. ALL DIMENSIONS TO BE VERIFIED ON SITE.

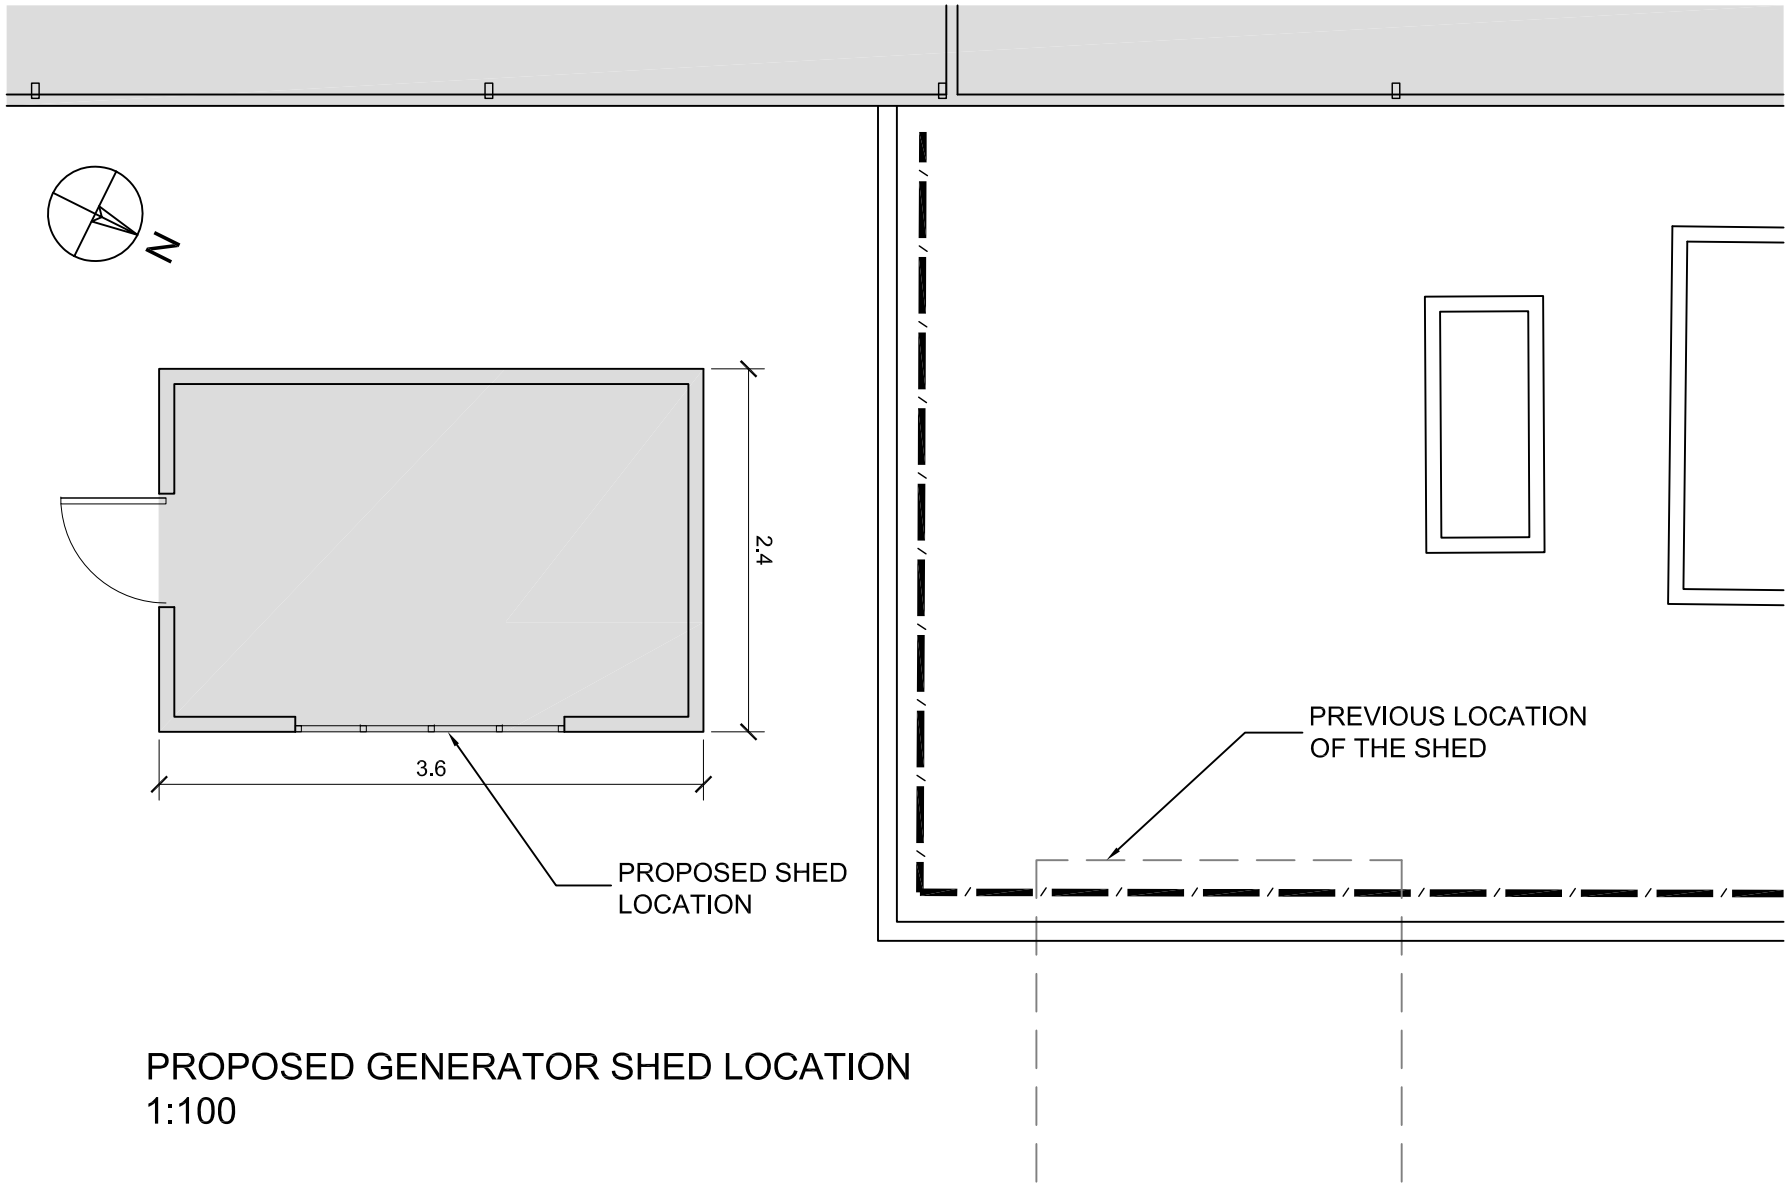

PROPOSED GENERATOR SHED LOCATION
1:100

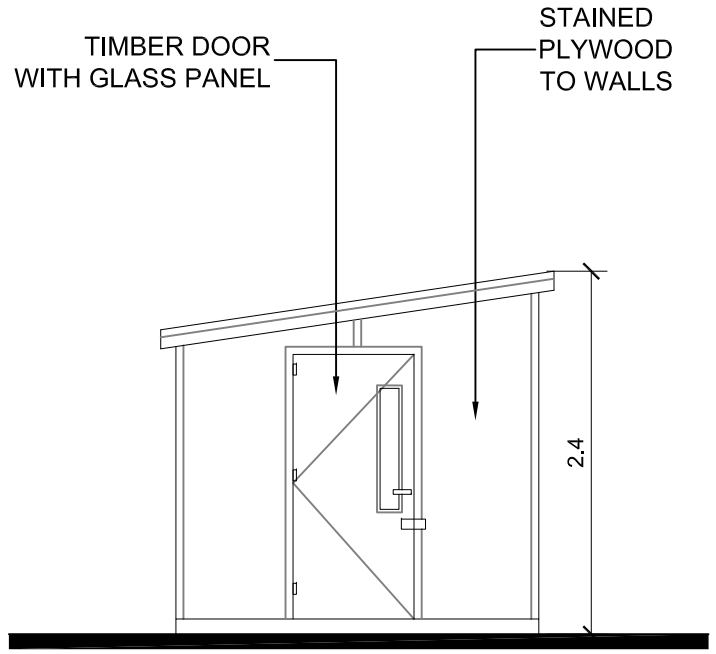

FRONT ELEVATION

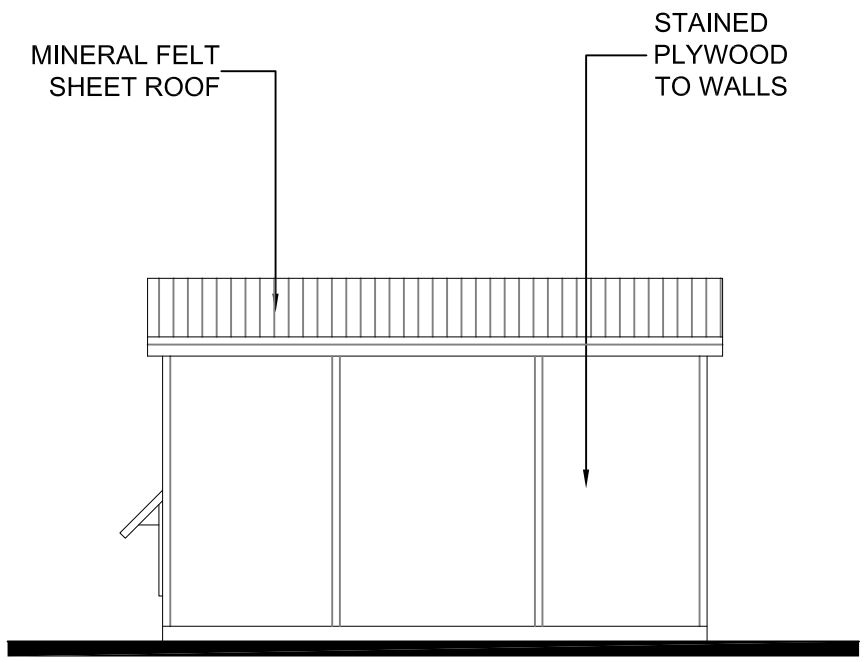

SIDE ELEVATION

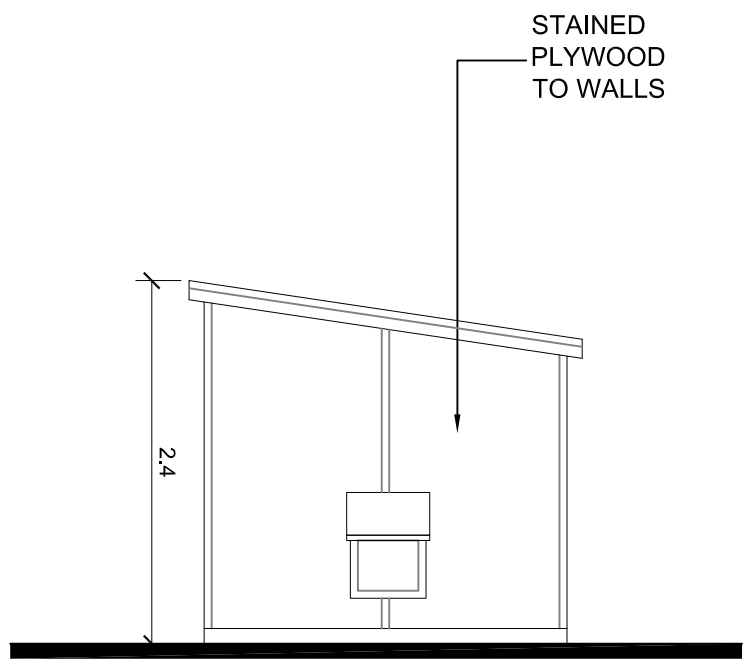

REAR ELEVATION

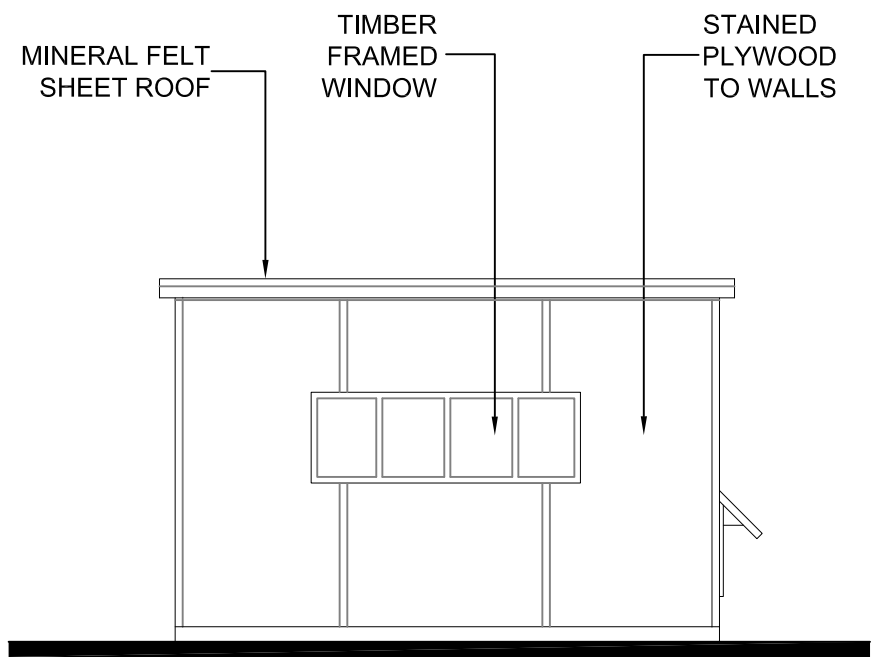

SIDE ELEVATION

THEATRETECH
15 PRINCETON COURT • 53-55 FELSHAM ROAD
PUTNEY • LONDON • SW15 1AZ
T +44 (0)20 8780 1830 • F +44 (0)20 87801832
EMAIL Info@theatretech.net

JOB TITLE
WOODLANDS GARDEN CENTRE

DRAWING TITLE
PROPOSED GENERATOR SHED

DATE	SCALE	PAGE SIZE	DRAWN
29.06.11	1:50	A3	DB

0 0.5m 1m 1.5m 2m

DRAWING NO. T615-180

REVISION