


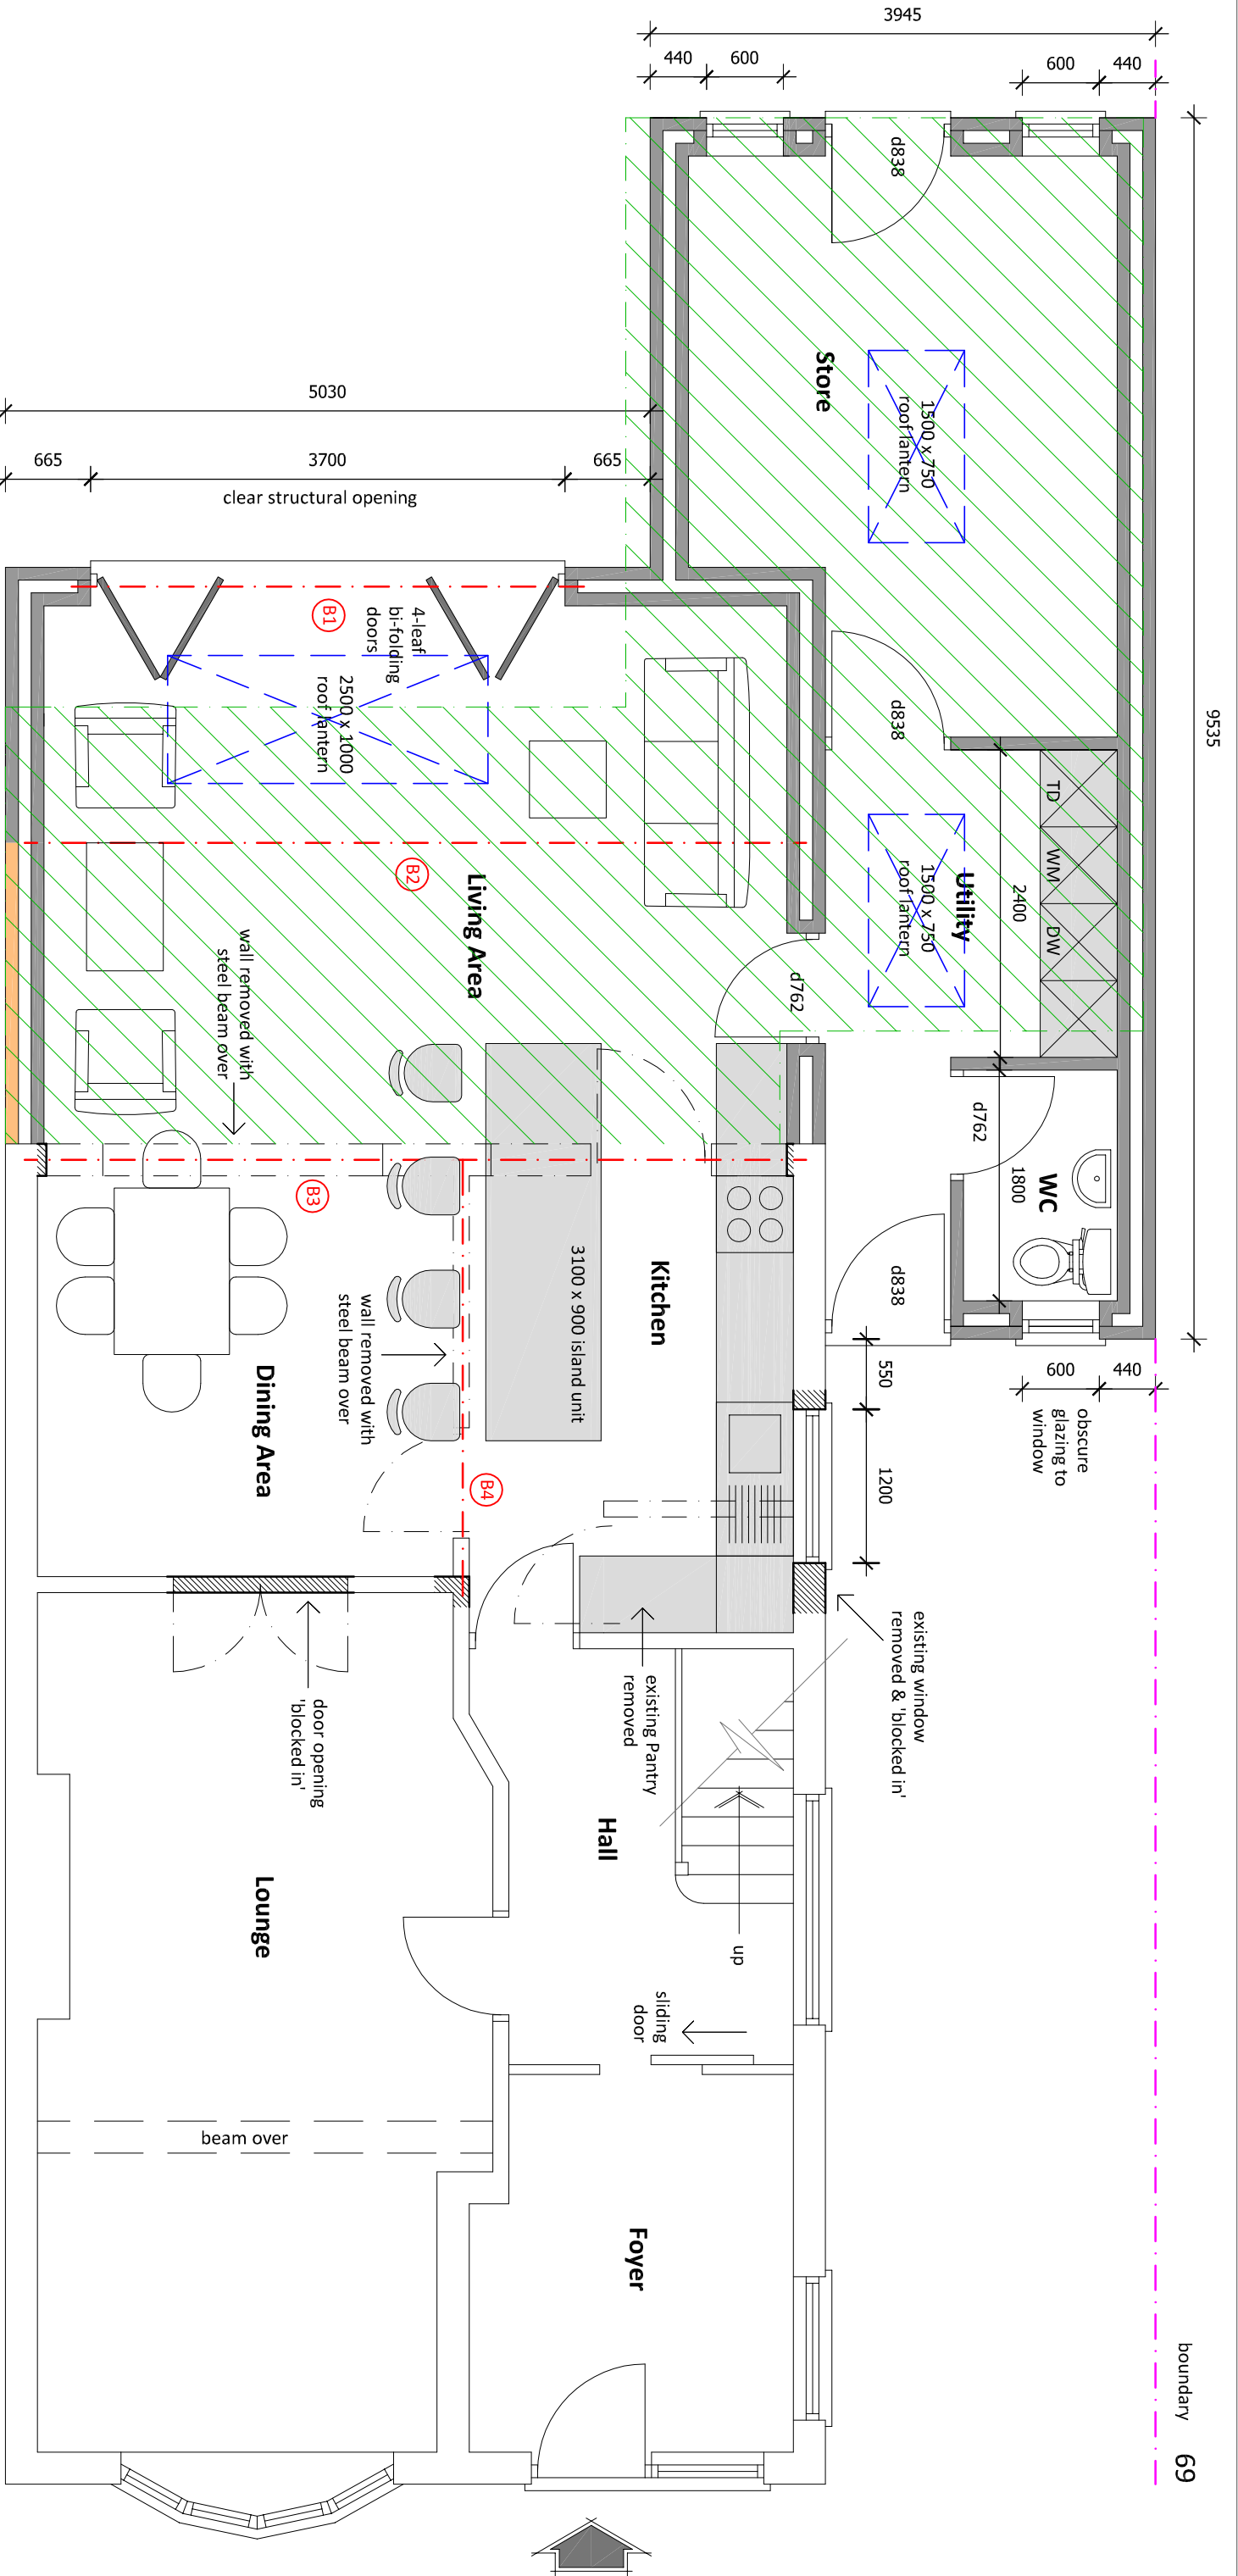

65 boundary

9535

boundary 69

LEGEND

Walls Removed

Existing Conservatory & Garage Removed

New Kitchen units and layout indicative only - final design by the client

roof lanterns built into flat roof

(B3)

Steel Beams to Structural Engineer's calculations

scale bar - 1:50 (@ A3 format)

PROPOSED GROUND FLOOR

Two Storey & Single Storey Rear Extensions & Internal Alterations

Mr & Mrs Wilson
67 Sapcote Road,
Burbage, LE10 2AS

dwg no:- 25.10.02A scale:- 1:50 (A3) date:- Mar 2025

pgs design
mobile:- 07827 930918
pgsdesign2014@gmail.com