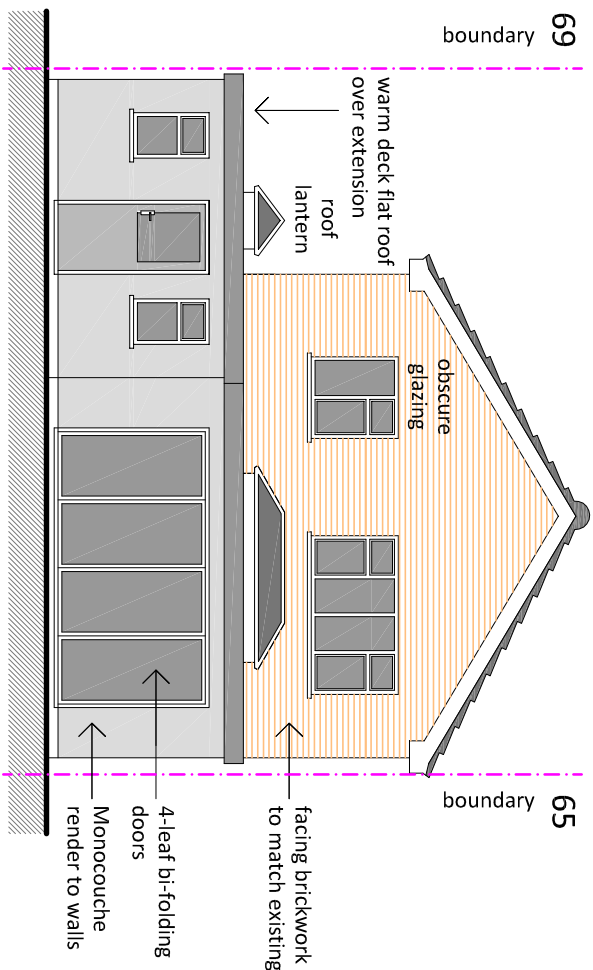
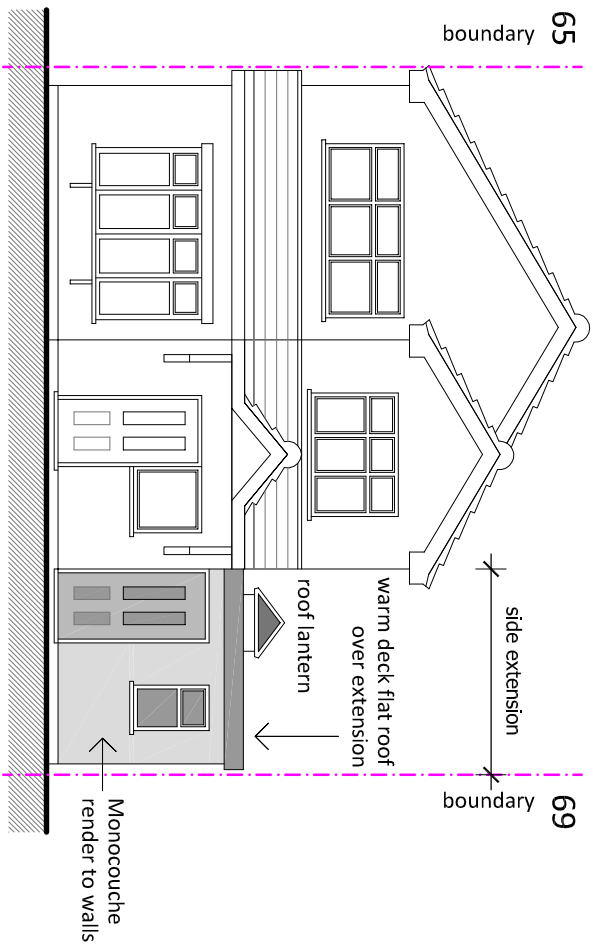
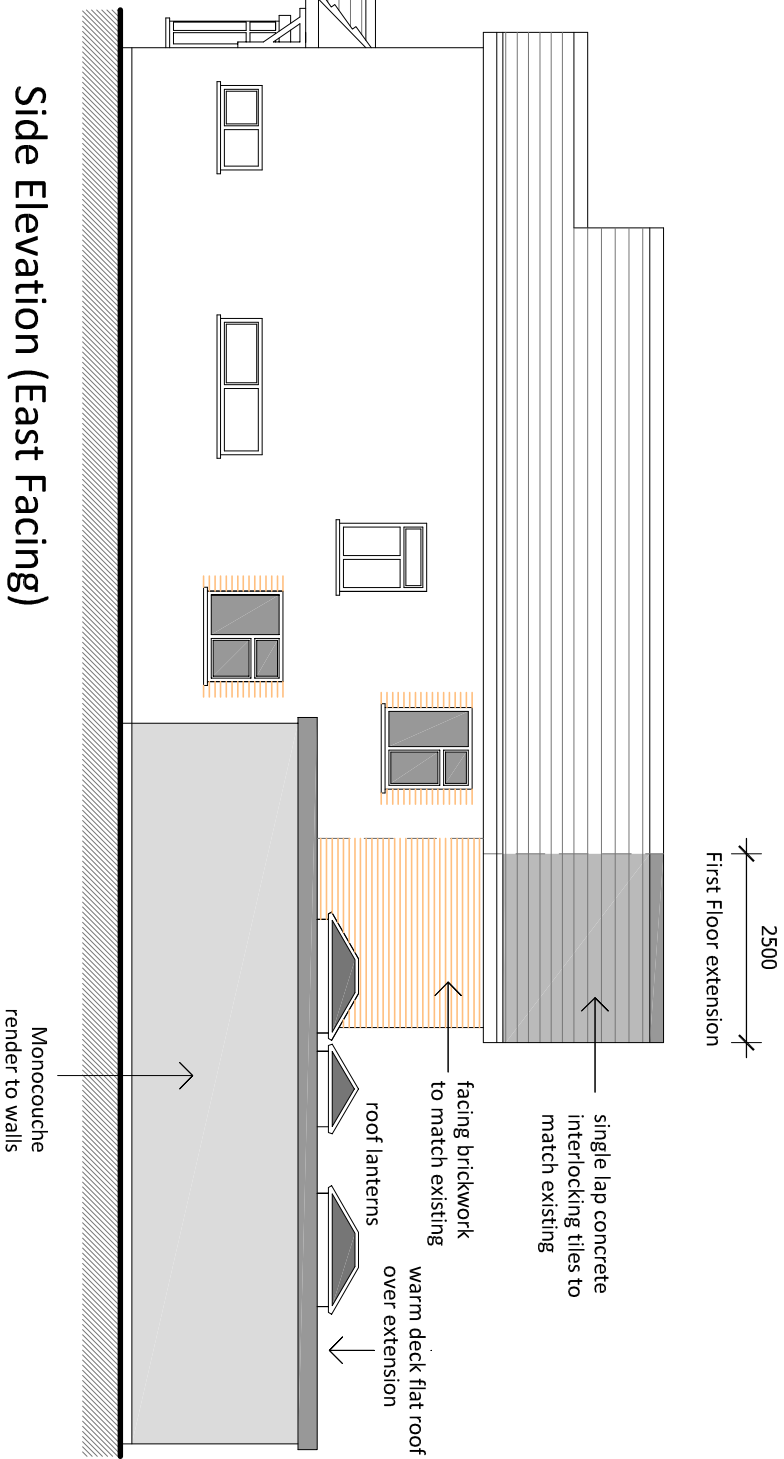
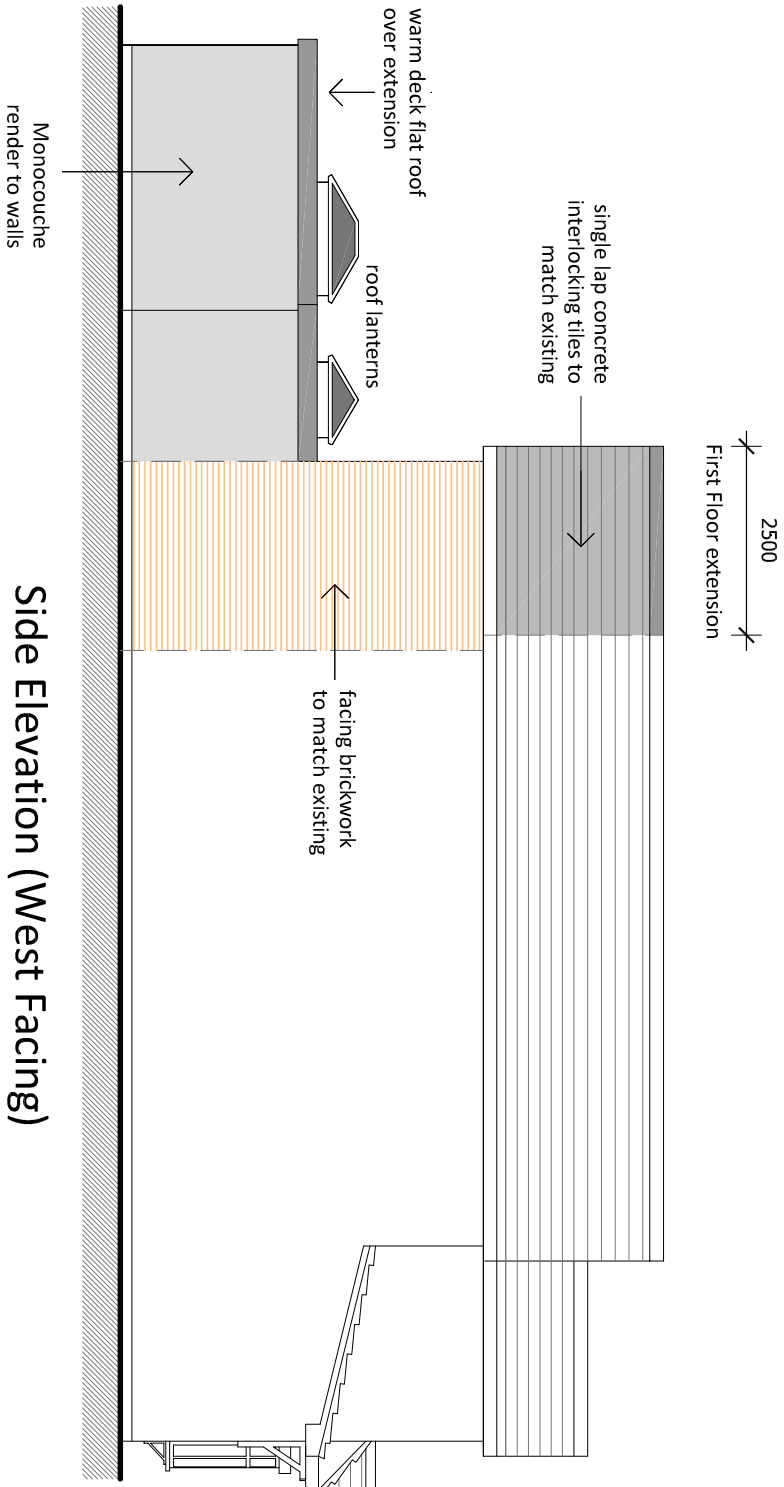


PROPOSED ELEVATIONS

Two Storey & Single Storey Rear Extensions & Internal Alterations

Mr & Mrs Wilson
67 Sapcote Road,
Burbage, LE10 2AS

dwg no:- 25.10.05A scale:- 1:100 (A3) date:- Mar 2025

pgs design
mobile:- 07827 930918
pgsdesign2014@gmail.com