


WEST ELEVATION

Scale 1:100


0 500 1000 2000 3000 4000 5000 10000

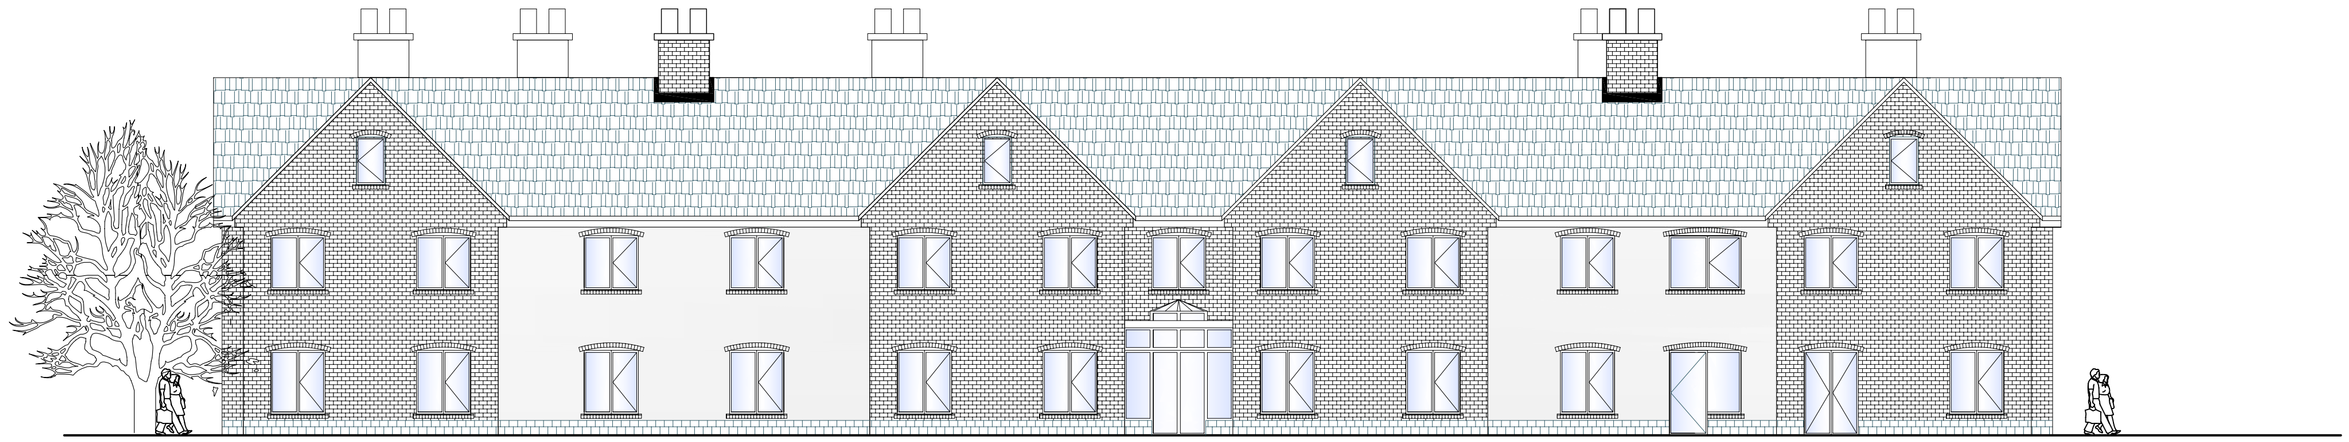

EAST ELEVATION

Scale 1:100


0 500 1000 2000 3000 4000 5000 10000

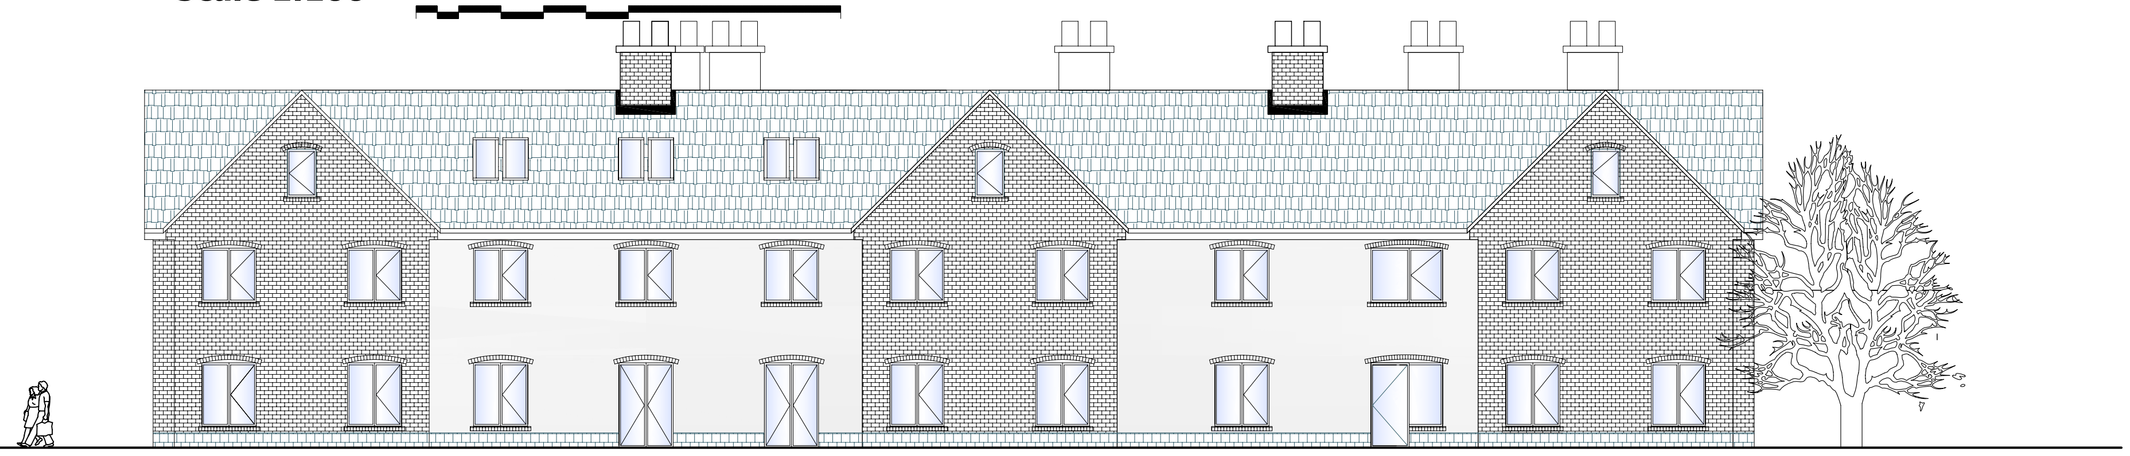

SOUTH ELEVATION

Scale 1:100

0 500 1000 2000 3000 4000 5000 10000

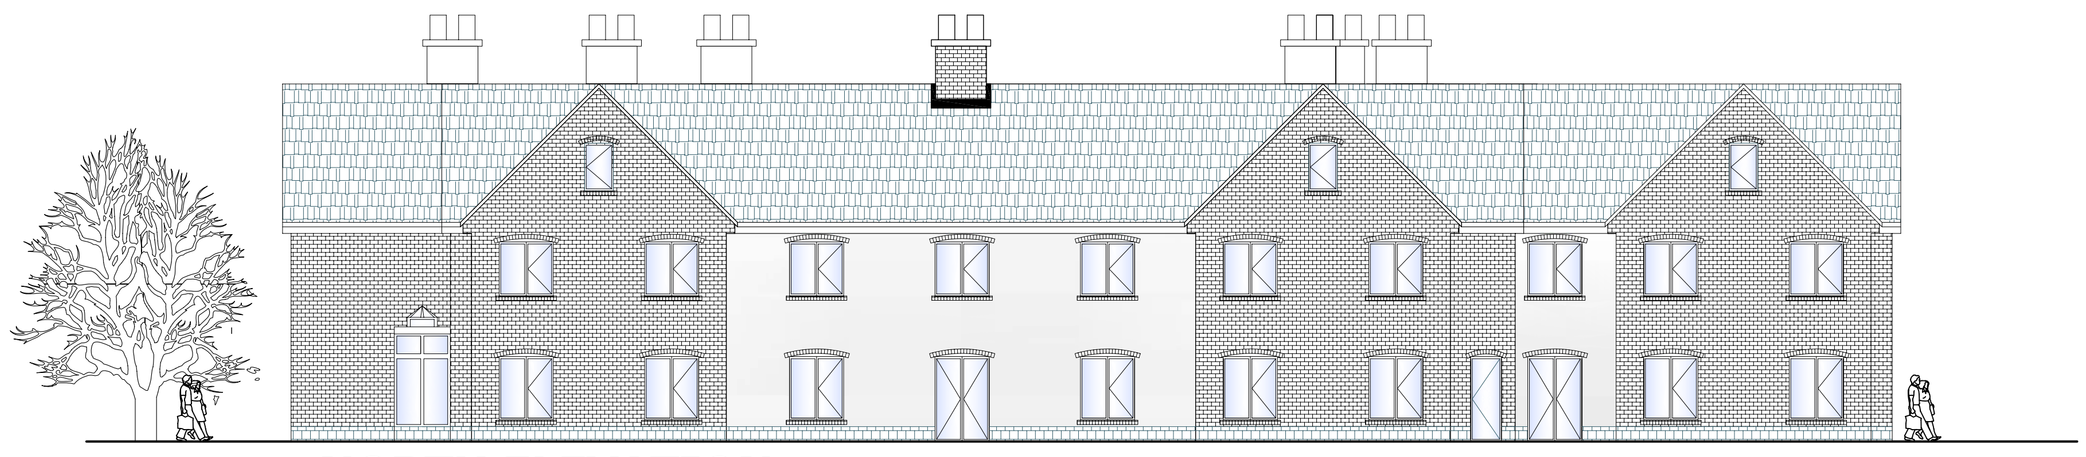

NORTH ELEVATION

Scale 1:100

0 500 1000 2000 3000 4000 5000 10000

NOTES:

1. Do not scale from drawing if in doubt ask
2. Drawing for planning purposes only
3. Drawing not to be built form
4. All dimensions in millimeters unless stated otherwise

Rev	Date	Description	Initials

Architect:
Md. Ashikur Rahman Joarder
ashikj2000@yahoo.com

Client:
SKUBALA LTD.
TEL: 07745 162636

Project:

PROPOSED CARE HOME
GLABEFARM, KIRKBY ROAD
BARWELL.

Title:

ELEVATIONS (revised)

Drawn: ADG	Date: April, 2012
Checked: ~	

© Copyright

FOR PLANNING

Scale: AS SHOWN @ A1	Drawing Number: ADG - 101