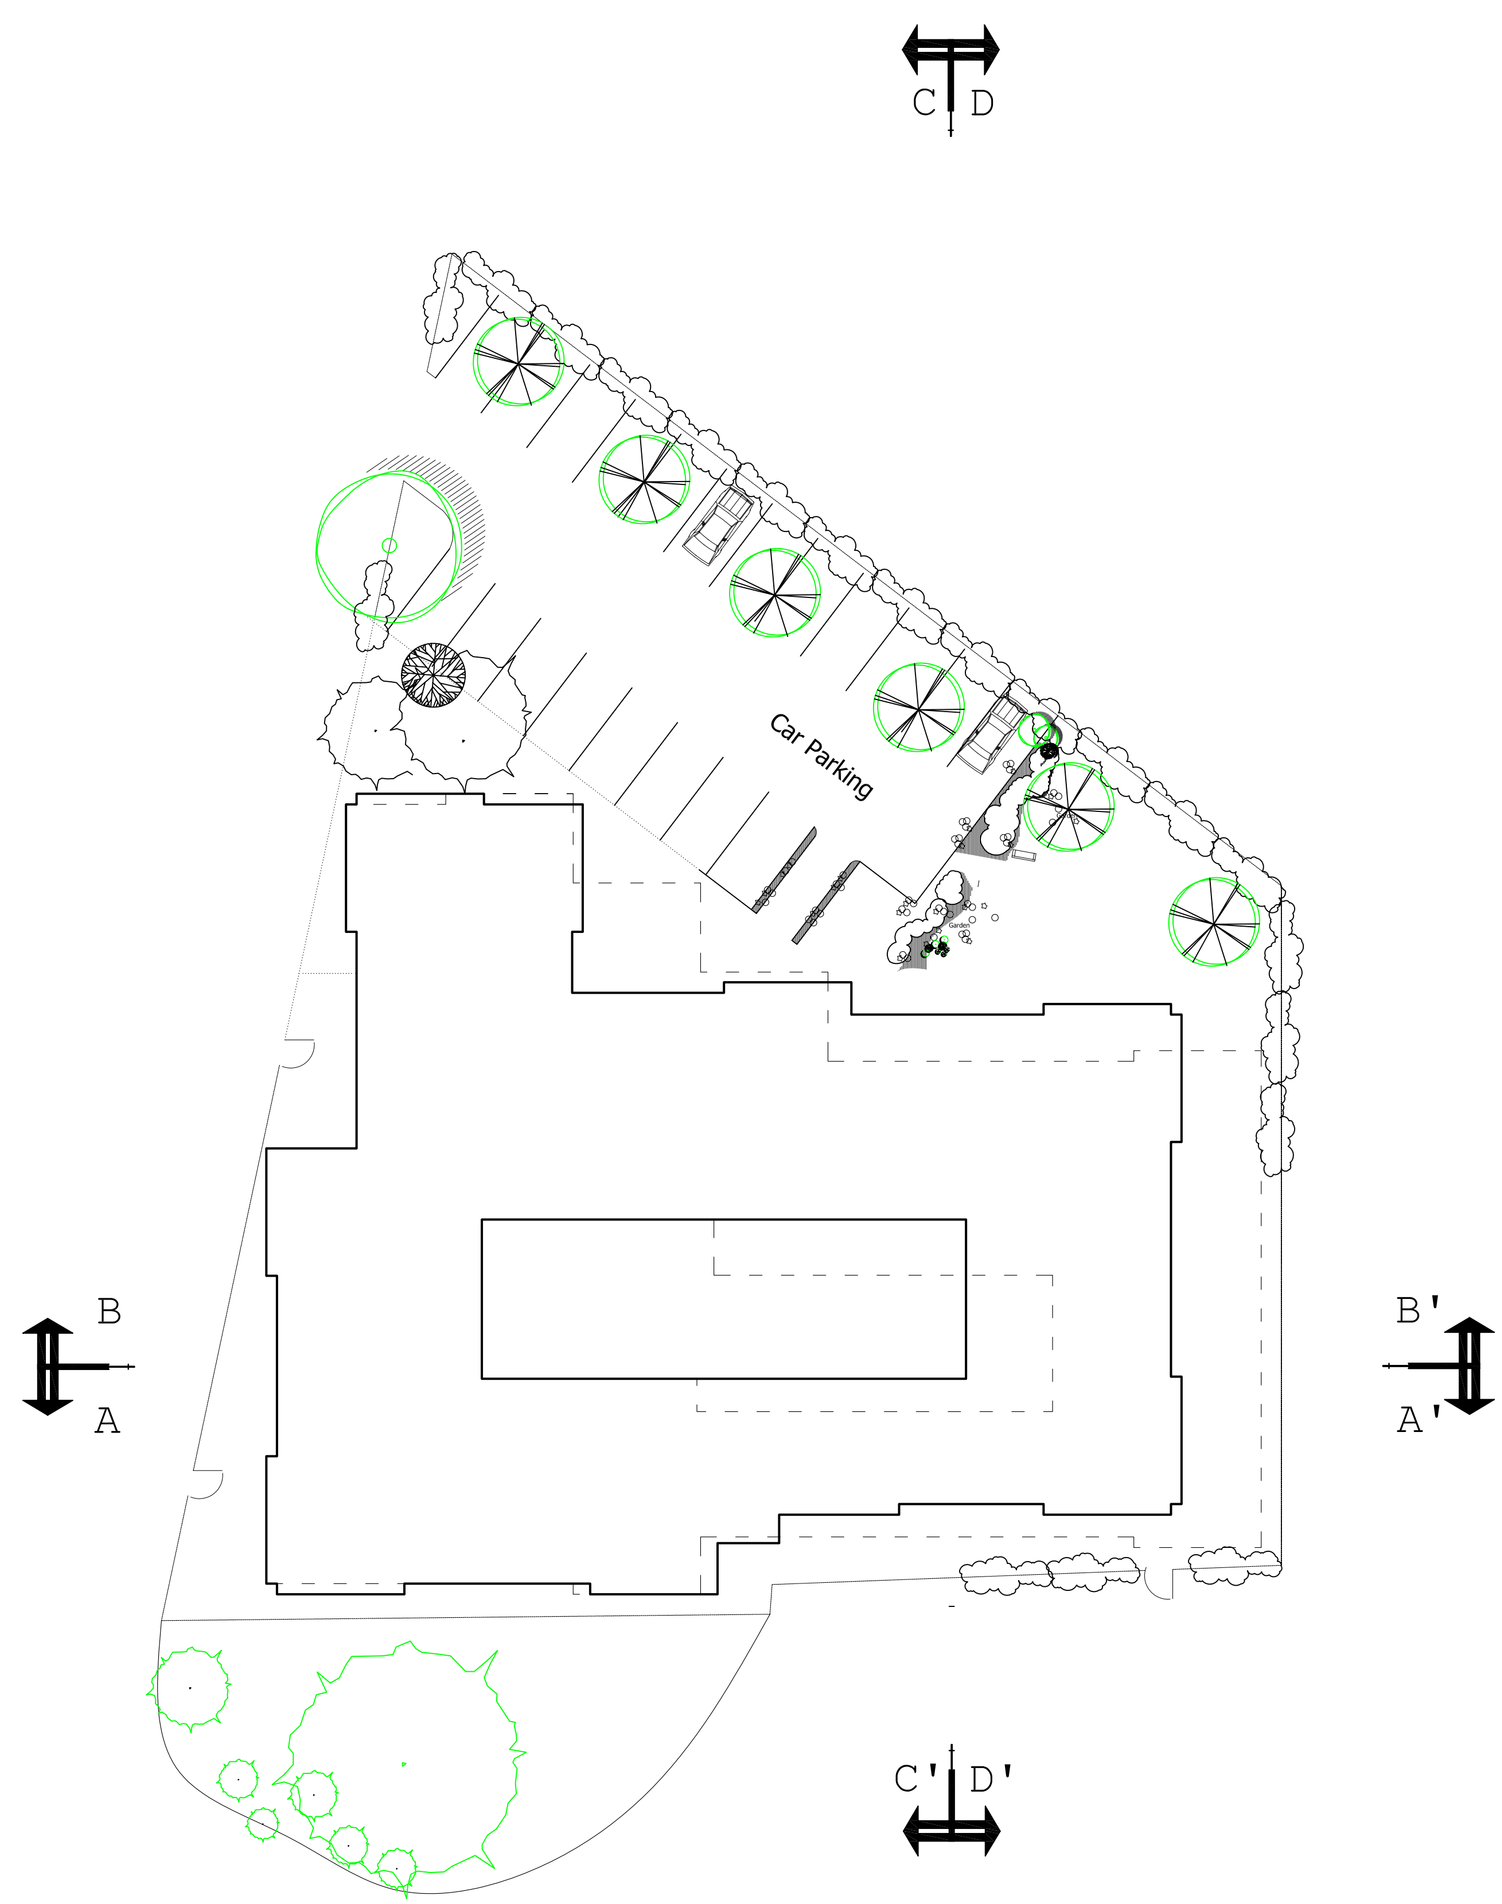


Proposed Building Footprint (Dated Apr 2012) ——————

Submited Building Footprint (Dated Dec 2011) — — —

Building Footprints (submited and proposed)

Scale 1:200

0 500 1000 2000 3000 4000 5000 10000

NOTES:

1. Do not scale from drawing if in doubt ask
2. Drawing for planning purposes only
3. Drawing not to be built form
4. All dimensions in millimeters unless stated otherwise

Rev	Date	Description	Initials

Architect:
Md. Ashikur Rahman Joarder
ashikj2000@yahoo.com

Client:
SKUBALA LTD.
TEL: 07745 162636

Project:
PROPOSED CARE HOME
GLABEFARM, KIRKBY ROAD
BARWELL.

Title:
Proposed Building Footprint (Dated Apr 2012) and Submited Building Footprint (Dated Dec 2011)

Drawn: ADG

Checked: ~

Date: **April, 2012**

© Copyright

FOR PLANNING

Scale: **AS SHOWN @ A1**

Drawing Number: **ADG - 002**