




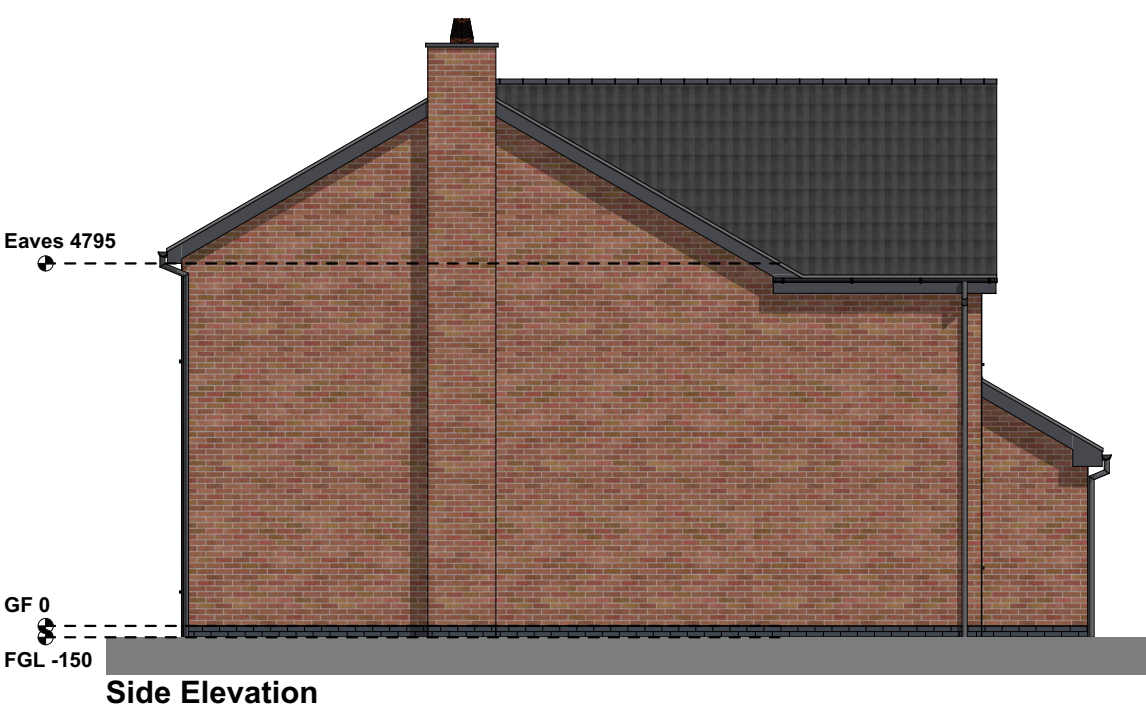


Indicative Front Visual (nts)

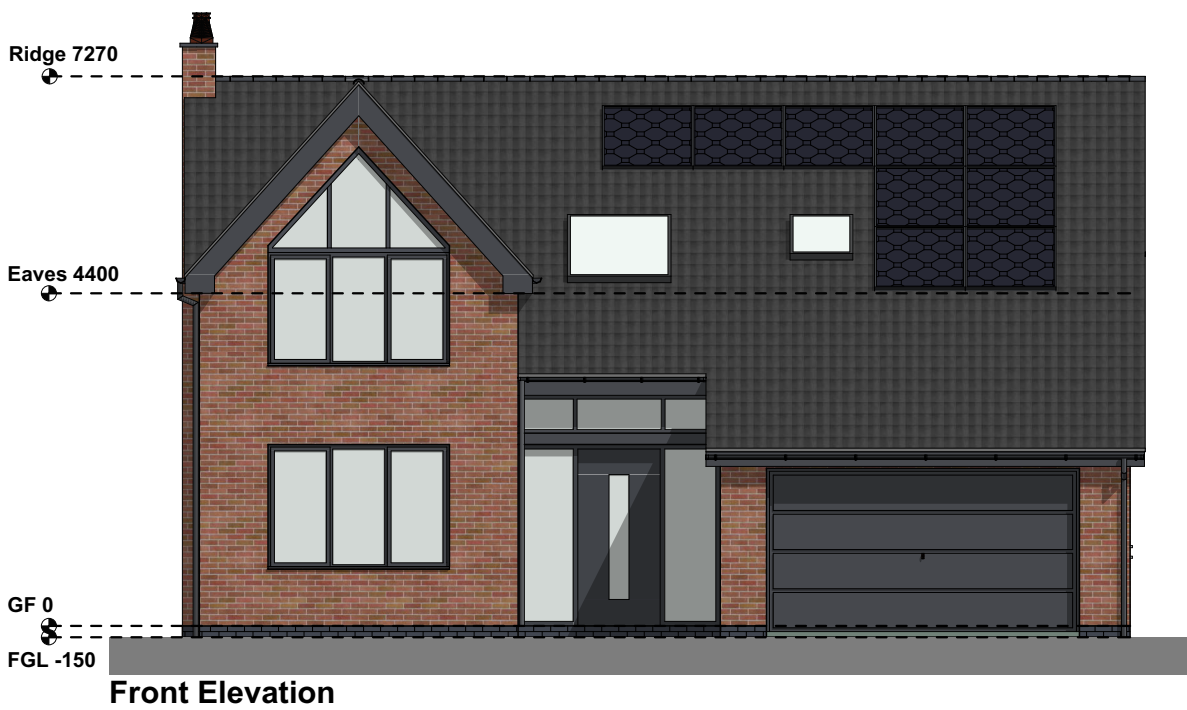



Indicative Internal Visual (nts)

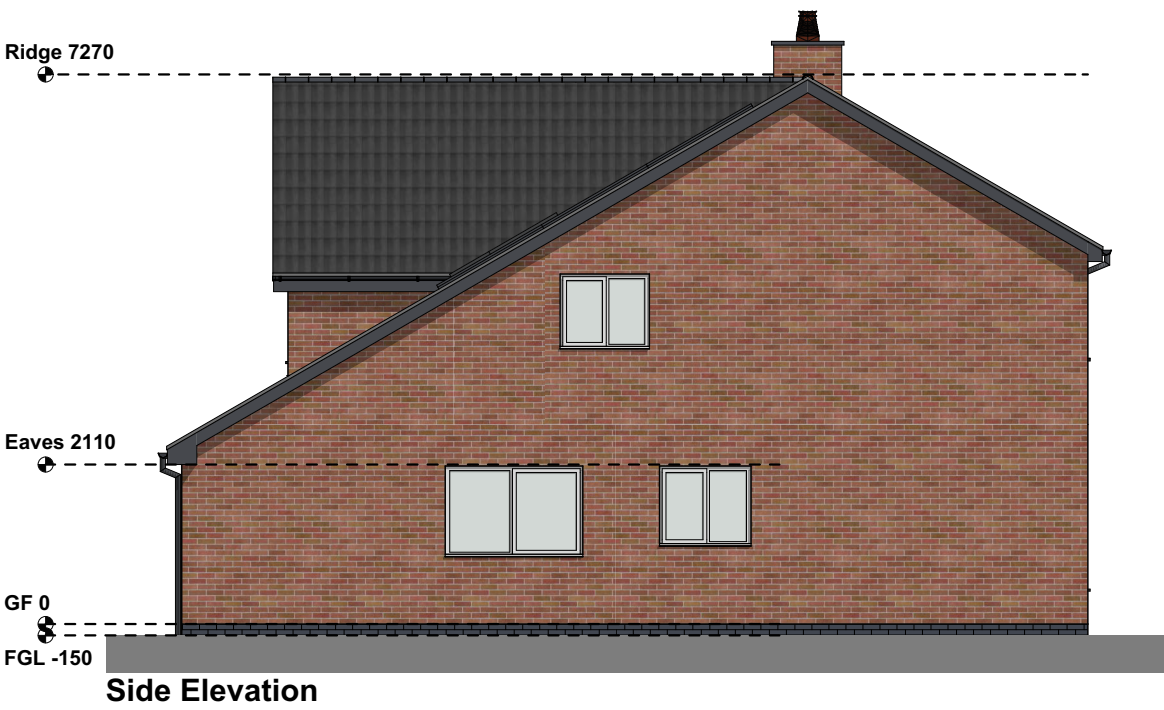

Ground Floor

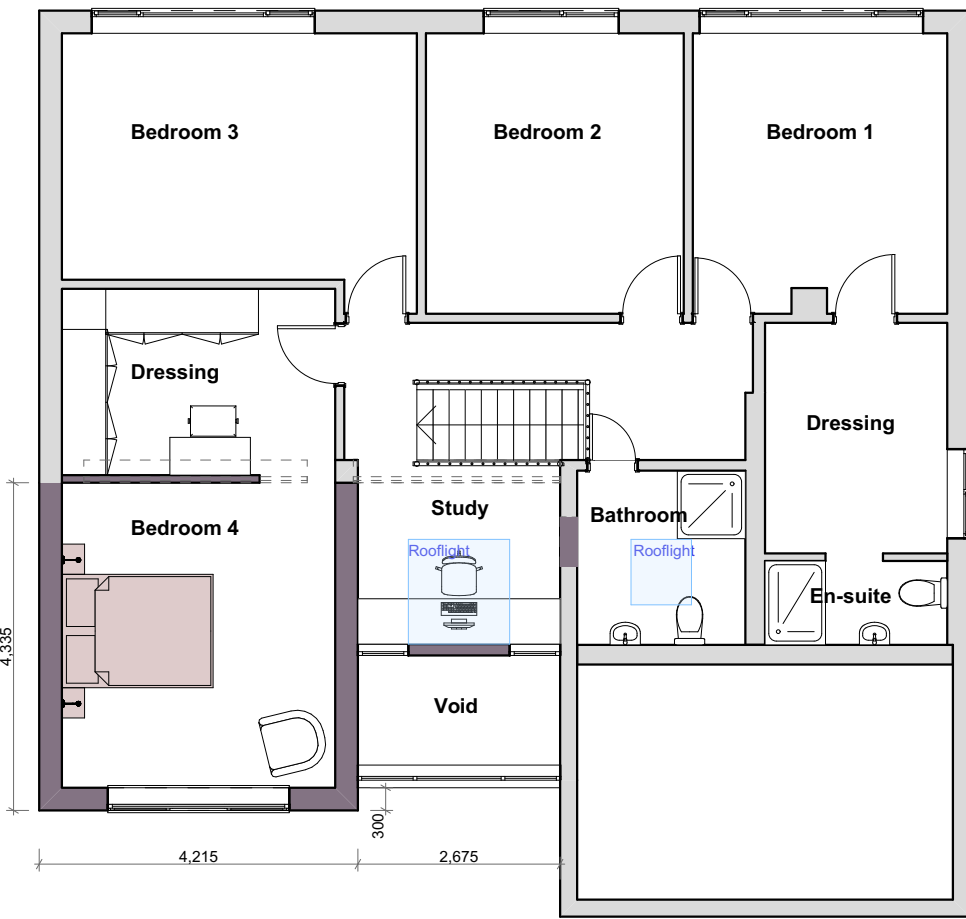

First Floor

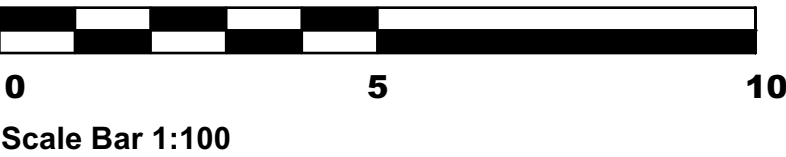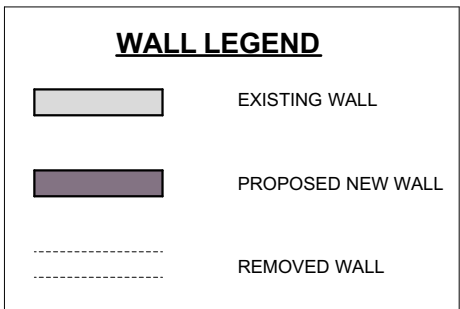

Please Note:

- This drawing may be printed and scaled FOR PLANNING PURPOSES.
- All dimensions to be CHECKED ON SITE and any DISCREPANCY reported to Design Three Sixty.
- The site boundary shown is the best assumed from available data & does NOT represent legal ownership.
- All dimensions in mm unless otherwise stated.

Revisions.

DESIGN THREE SIXTY

E: info@designthreesixty.co.uk
T: +44 (0) 7904 224864
W: www.designthreesixty.co.uk

Project:
Front gable and porch extension
7 Salisbury Road
Burbage
Hinckley
LE10 2AR

Client:
Rebecca Watson

Drawing Title:
Proposed Layouts and Elevations

Drawing by: 10 / WJ / SK Checked by: 10 / KF
Date: 29-12-2025 Scale: 1:100 @A2
Drawing Number: 272-02 Revision: 0 / A / B / C / D / E / F / G / H / I / J / K