


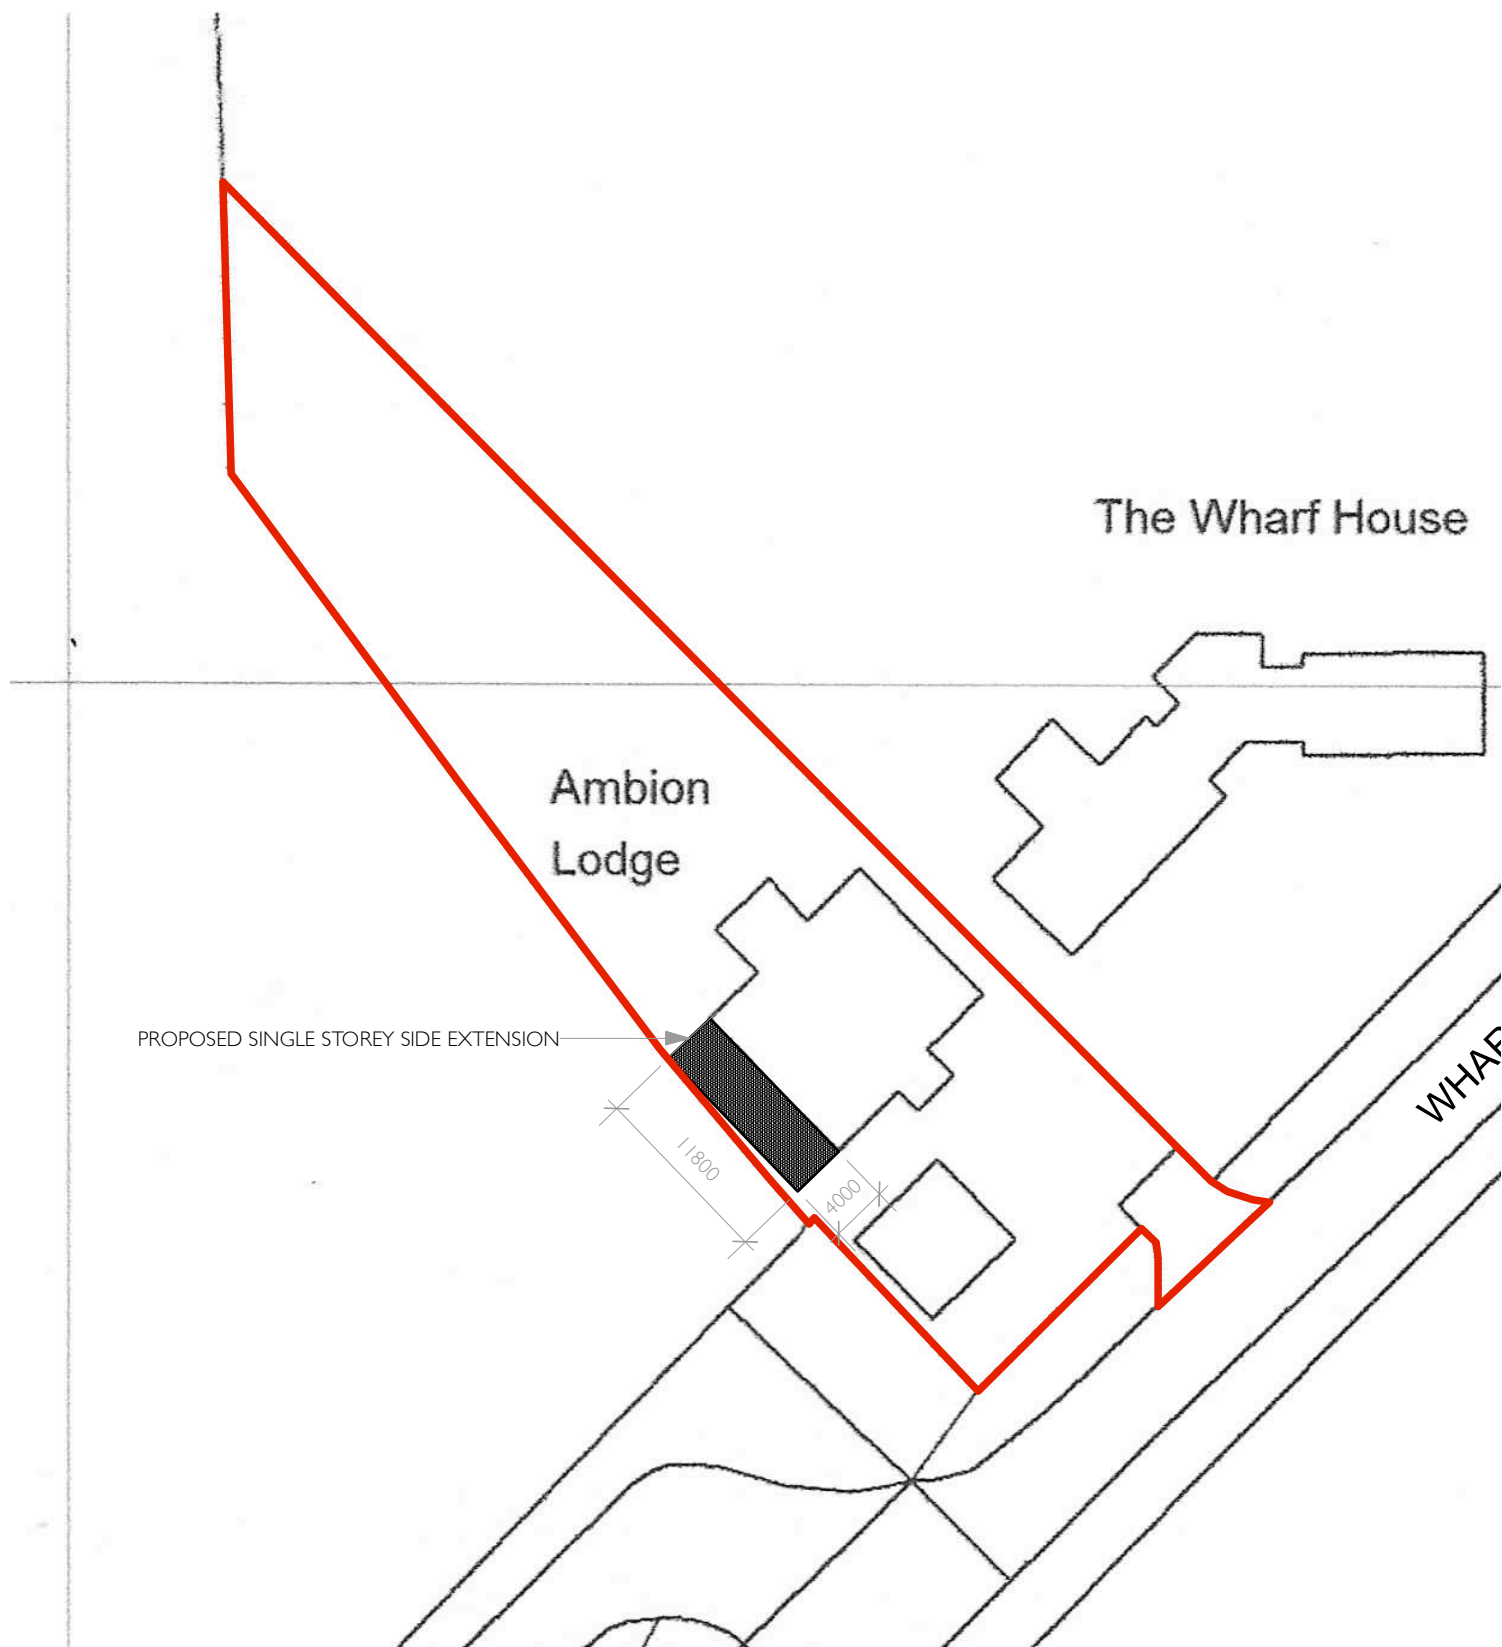

DRAWING TITLE	BLOCK PLAN			PETER THOMPSON ARCHITECTURAL SERVICES T 01455 284921 E MAIL@PETERTHOMPSONADT.CO.UK W PETERTHOMPSONADT.CO.UK A PROVIDENCE HOUSE 49 LEICESTER RD BROUGHTON ASTLEY LEICESTERSHIRE LE9 6QE							
PROJECT TITLE	PROPOSED SINGLE STOREY SIDE EXTENSION AMBION LODGE, WHARF LANE, SUTTON CHENEY. CV13 0AL										
SCALE	1:500 @ A4	DATE	05.01.2026								