



SITE LOCATION PLAN
AREA 2 HA
SCALE: 1:1250 on A4
CENTRE COORDINATES: 441137 , 299473

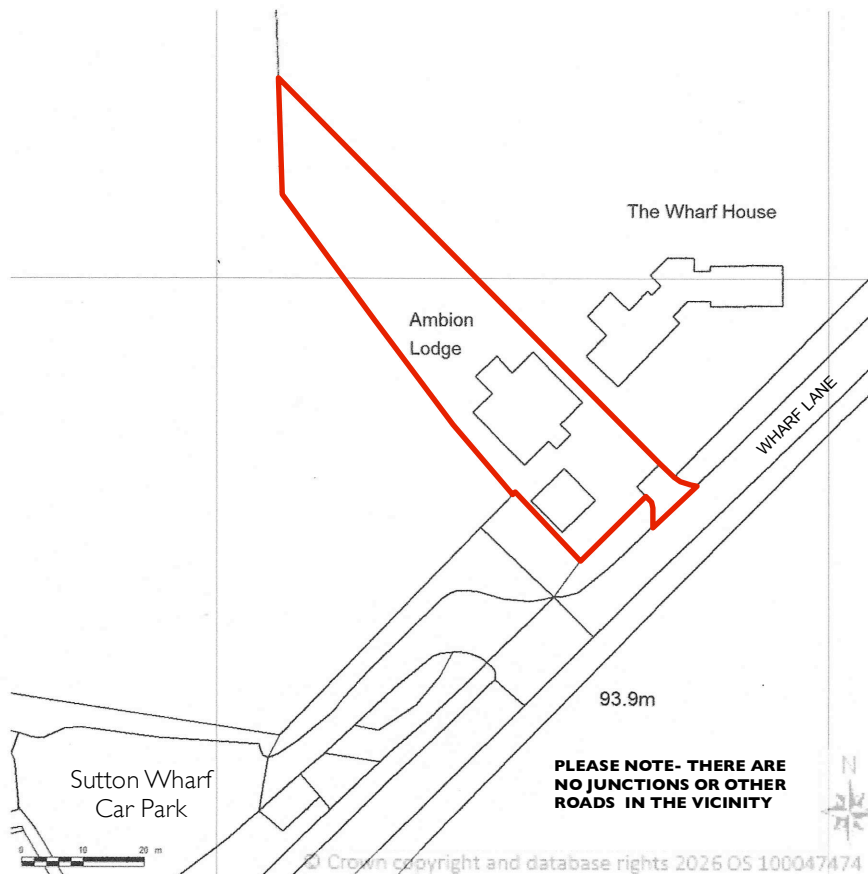

Supplied by Streetwise Maps Ltd
www.streetwise.net
Licence No: 100047474
09:35:57 05/01/2026

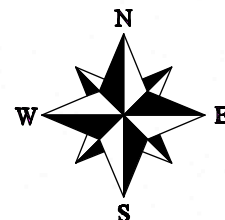

DRAWING TITLE	LOCATION PLAN			PETER THOMPSON ARCHITECTURAL SERVICES T 01455 284921 E MAIL@PETERTHOMPSONADT.CO.UK W PETERTHOMPSONADT.CO.UK A PROVIDENCE HOUSE 49 LEICESTER RD BROUGHTON ASTLEY LEICESTERSHIRE LE9 6QE									
PROJECT TITLE	PROPOSED SINGLE STOREY SIDE EXTENSION AMBION LODGE, WHARF LANE, SUTTON CHENEY, CV13 0AL												
SCALE	1:1250 @ A4	DATE	05.01.2026										