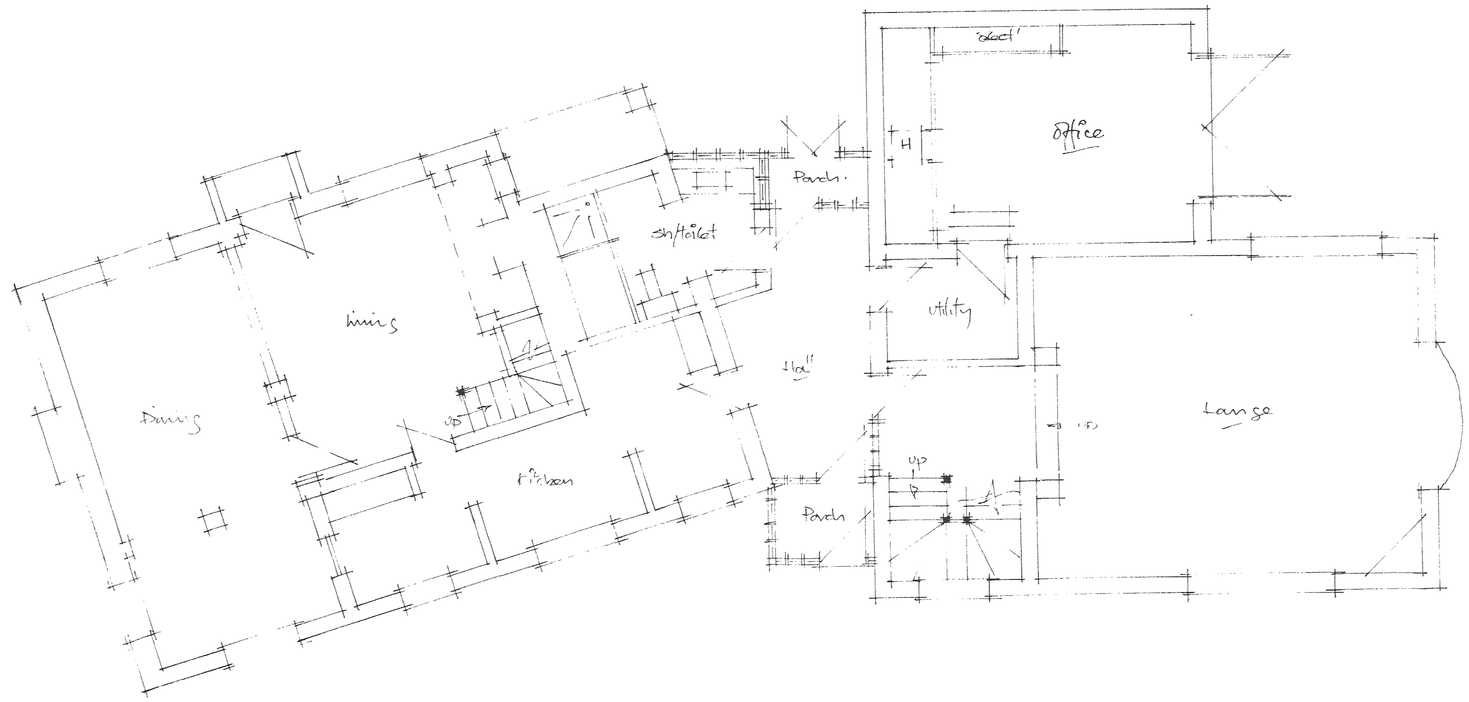

Ground Floor Layout

The Croft
Main Road, Ratcliffe Culey
Existing Layout/Ground
Hilton - Ajt - 001 - 1/50