
DEVELOPMENT SERVICES
- 9 NOV 2007
RECEIVED

25 Warwick Gardens, Hinckley

Block Plan

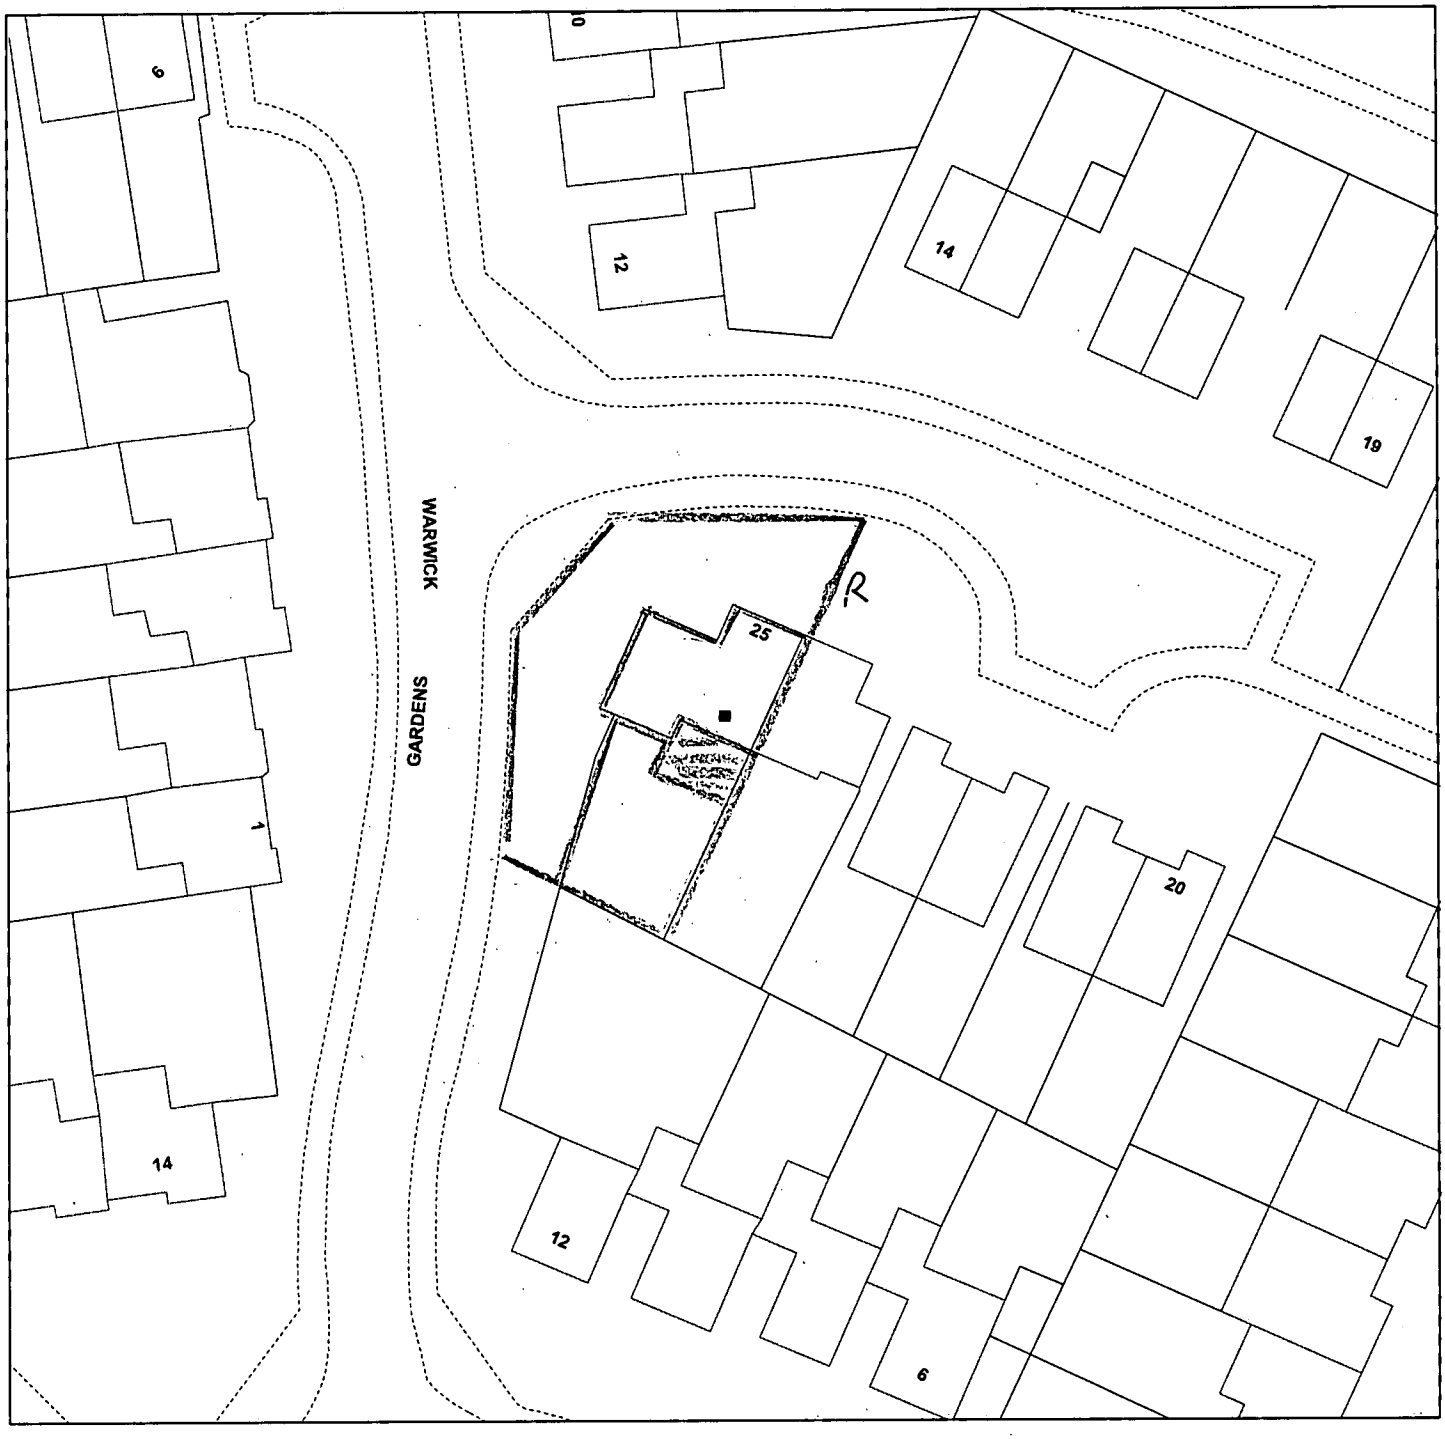

Scale : 1:500

Reproduced from the Ordnance Survey map with the permission of the Controller of Her Majesty's Stationery Office © Crown Copyright 2000.

Unauthorised reproduction infringes Crown Copyright and may lead to prosecution or civil proceedings.

Organisation	HBBC
Department	Development Services
Comments	Do Not Copy
Date	09 November 2007
SLA Number	LA 100018489

*Produced using ESRI (UK)'s MapExplorer 2.0 - **http://www.esriuk.com***