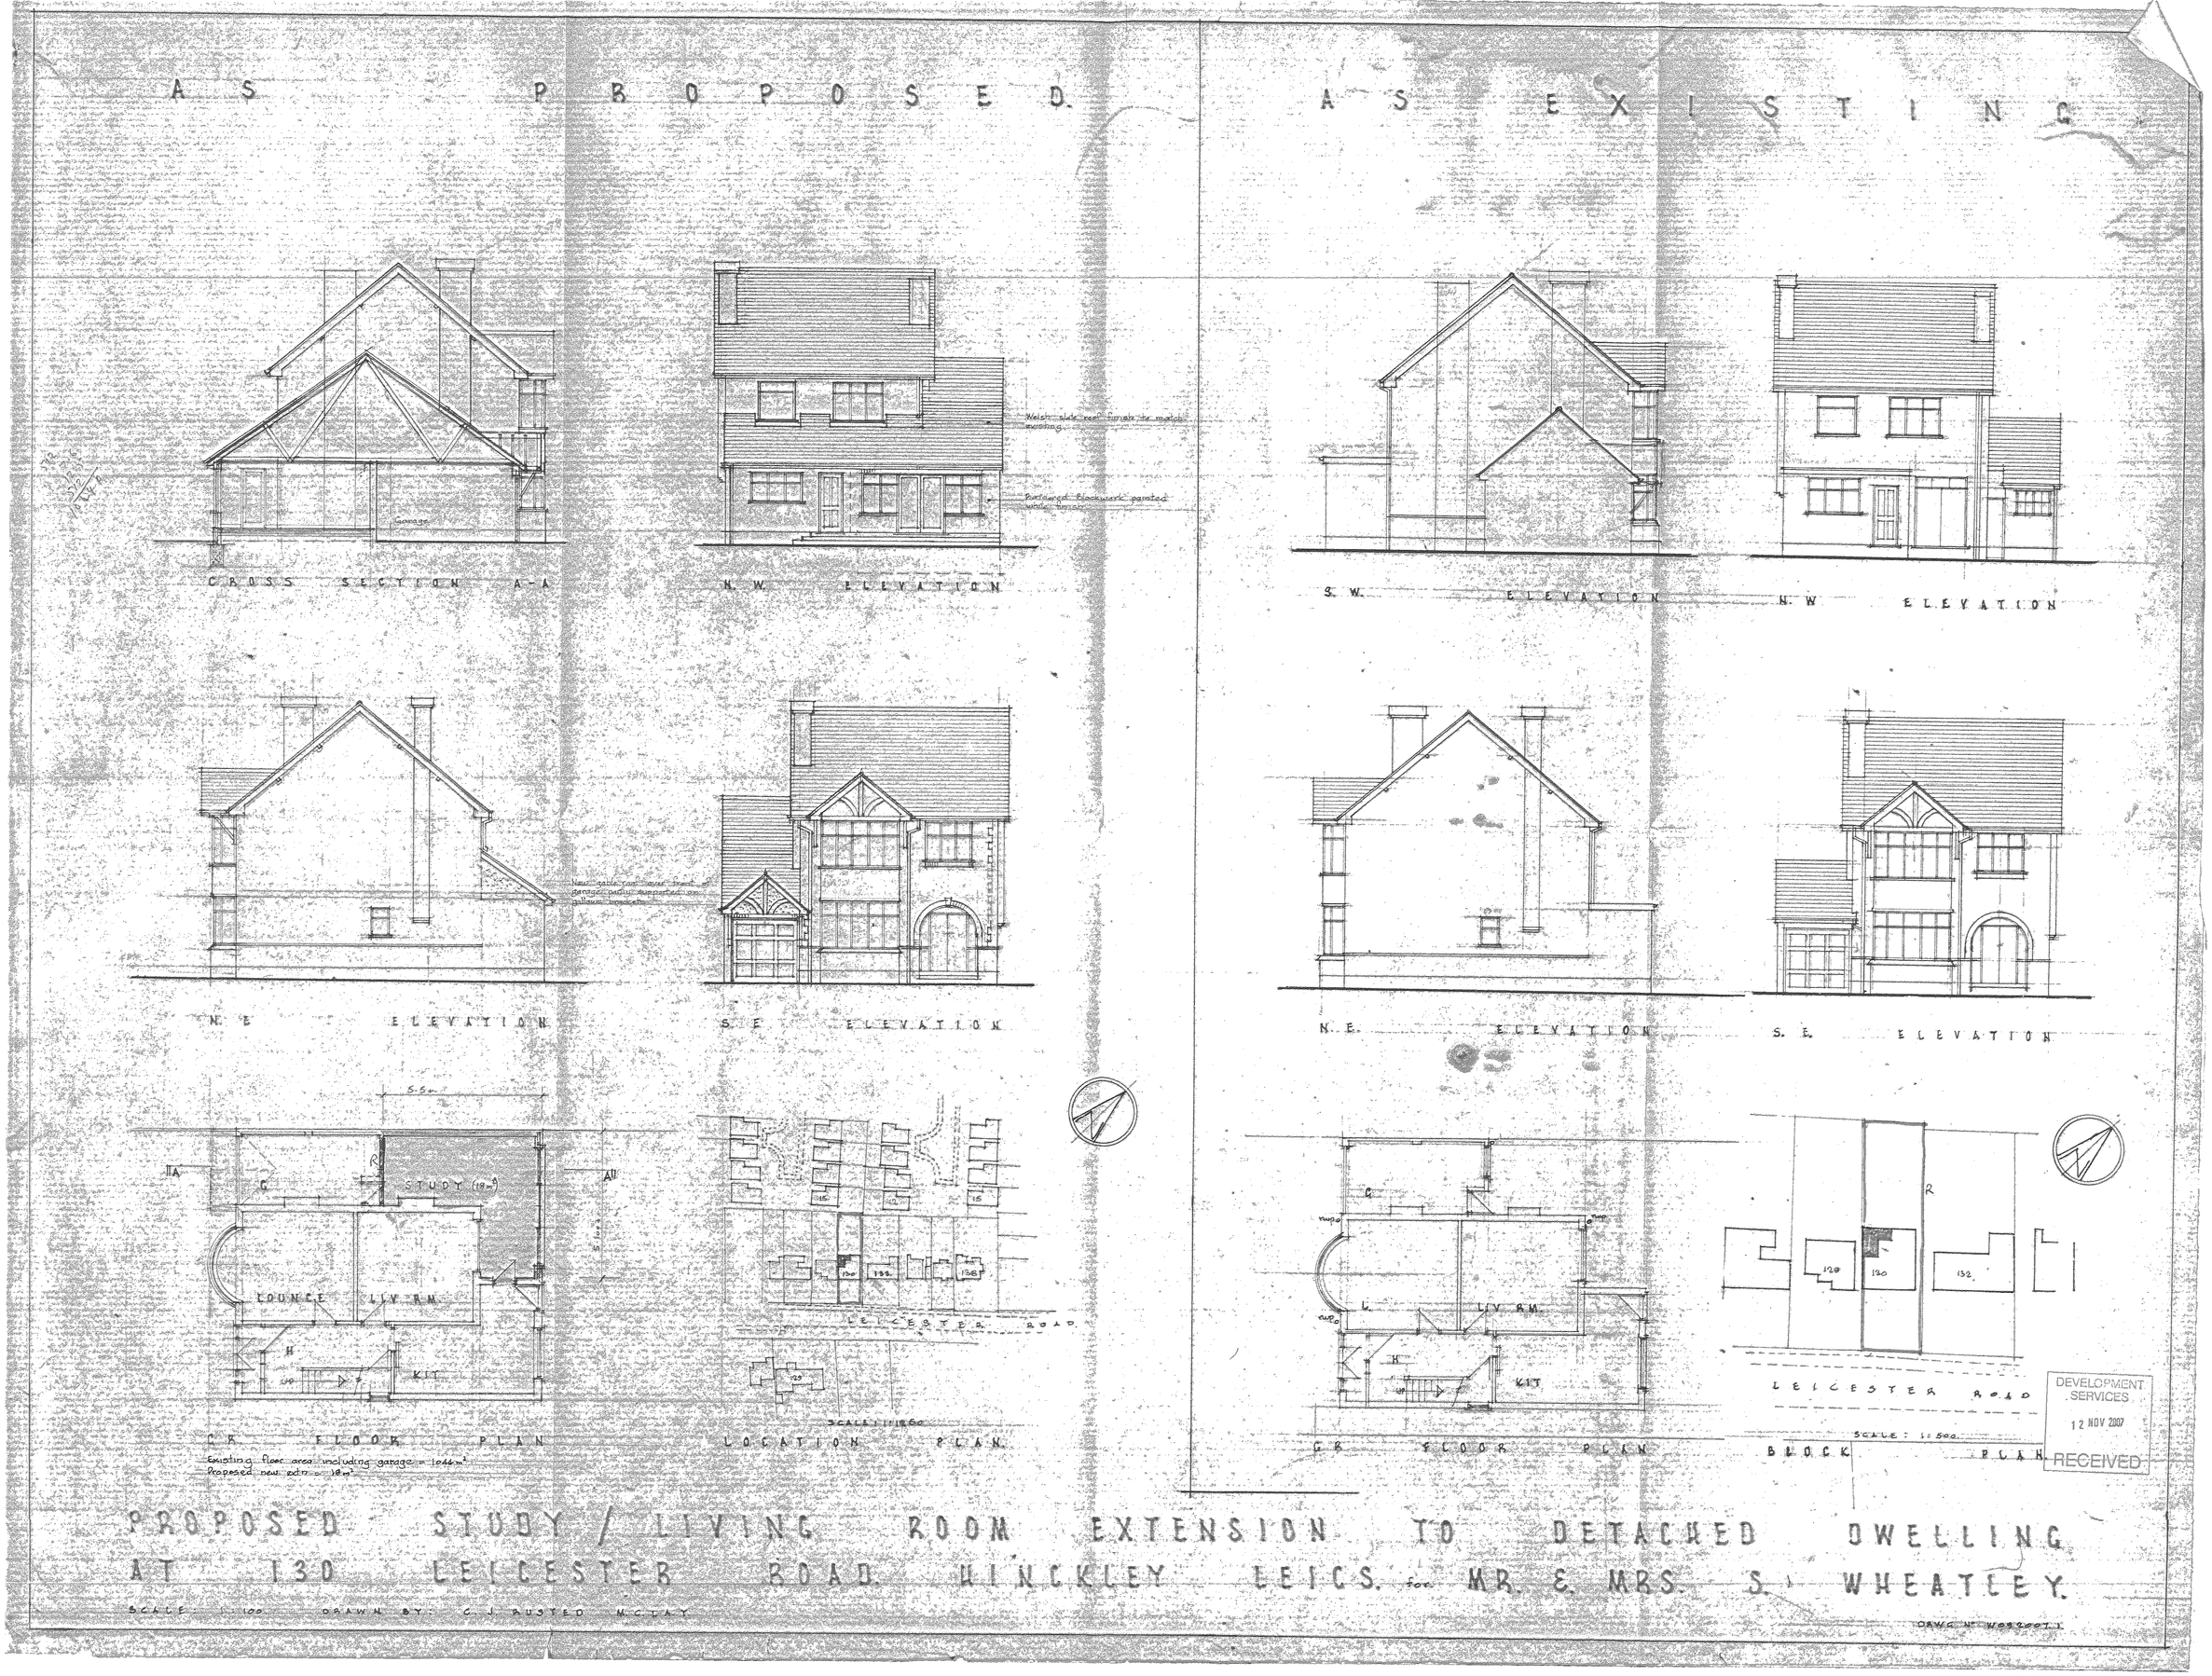

PROPOSED STUDY / LIVING ROOM EXTENSION TO DETACHED DWELLING AT 130 LEICESTER ROAD. HINCKLEY LEICS. for MR. & MRS. S. WHEATLEY.

SCALE: 1:100 DRAWN BY: C.J. RUSTED M.C.LAY

DRWG No W092007.1