DO NOT SCALE

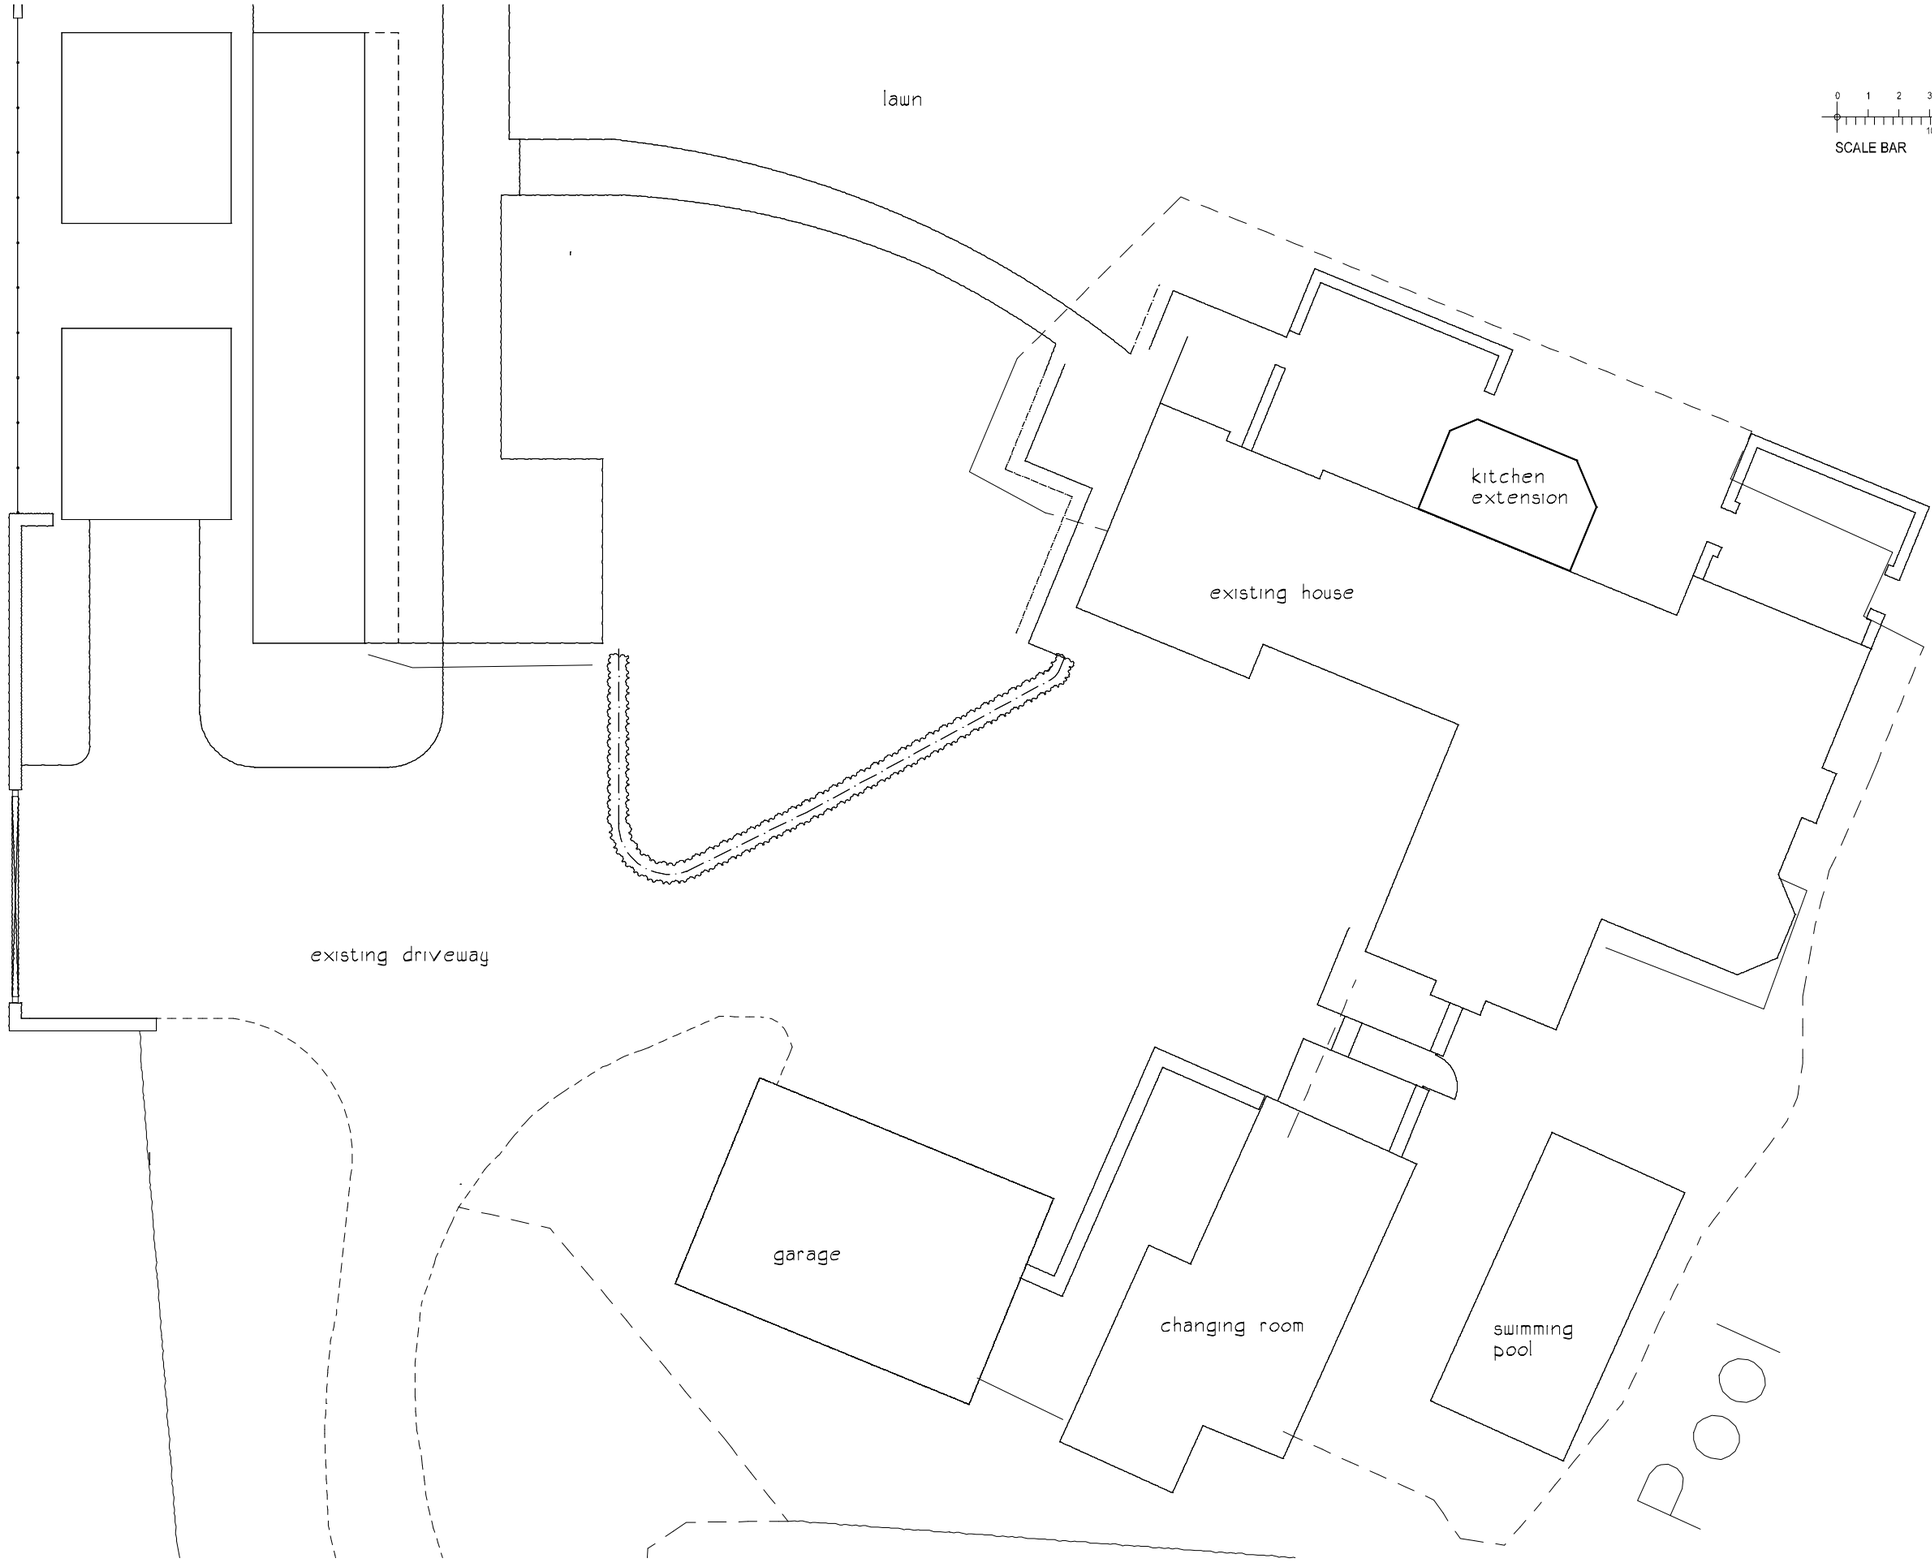

0 1 2 3 4 5 6 7 8 9 10 metres
10 20 30 feet
SCALE BAR

Rev.	Description	Date

Client
MR & MRS J SALMON

Project
KITCHEN EXTENSION

Site
BORROWDALE GATES
WHITWICK RD, COPT OAK

Drawing Title
SITE PLAN

B K Architecture Ltd

The Oak Business Centre, Suite 9

79-93 Ratcliffe Road, Sileby, Leicester LE12 7PU

Tel (01509) 816784 . Fax (01509) 816784

admin@bkarchitecture.co.uk

Scale	Date	Drawn by
1:200	NOV. 08	AJK

Drawing Number	Revision
2634/7	

APPROVAL☐ INFORMATION☐ TENDER☐
CONTRACT☐ CONSTRUCTION☐