THIS DRAWING IS COPYRIGHT
DIMENSIONS ARE NOT TO BE SCALED FROM THIS DRAWING
ELECTRONIC DATA IS NOT TO BE AMENDED/DELETED WITHOUT AXONBECKETT PERMISSION

REV	DATE	INIT	DESCRIPTION
A	23-06-09	NJA	SECOND FLOOR ADDED
B	24-09-09	NJA	[redacted]

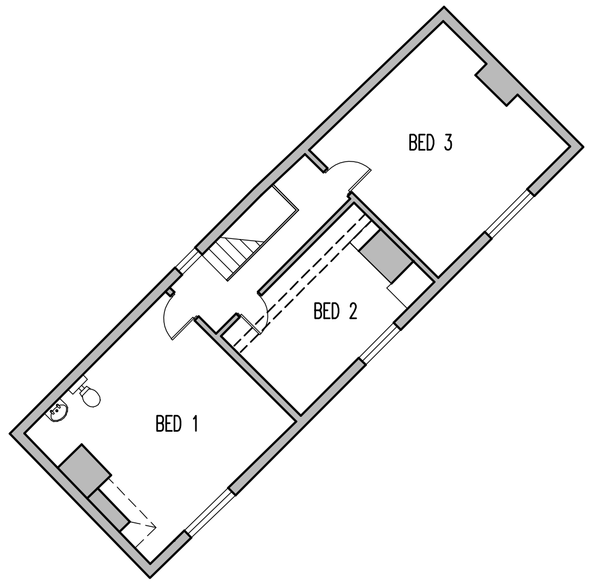

FIRST FLOOR PLAN

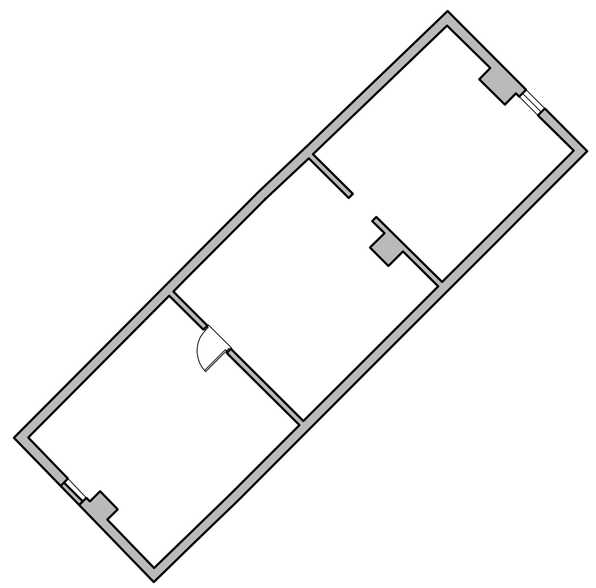

SECOND FLOOR PLAN

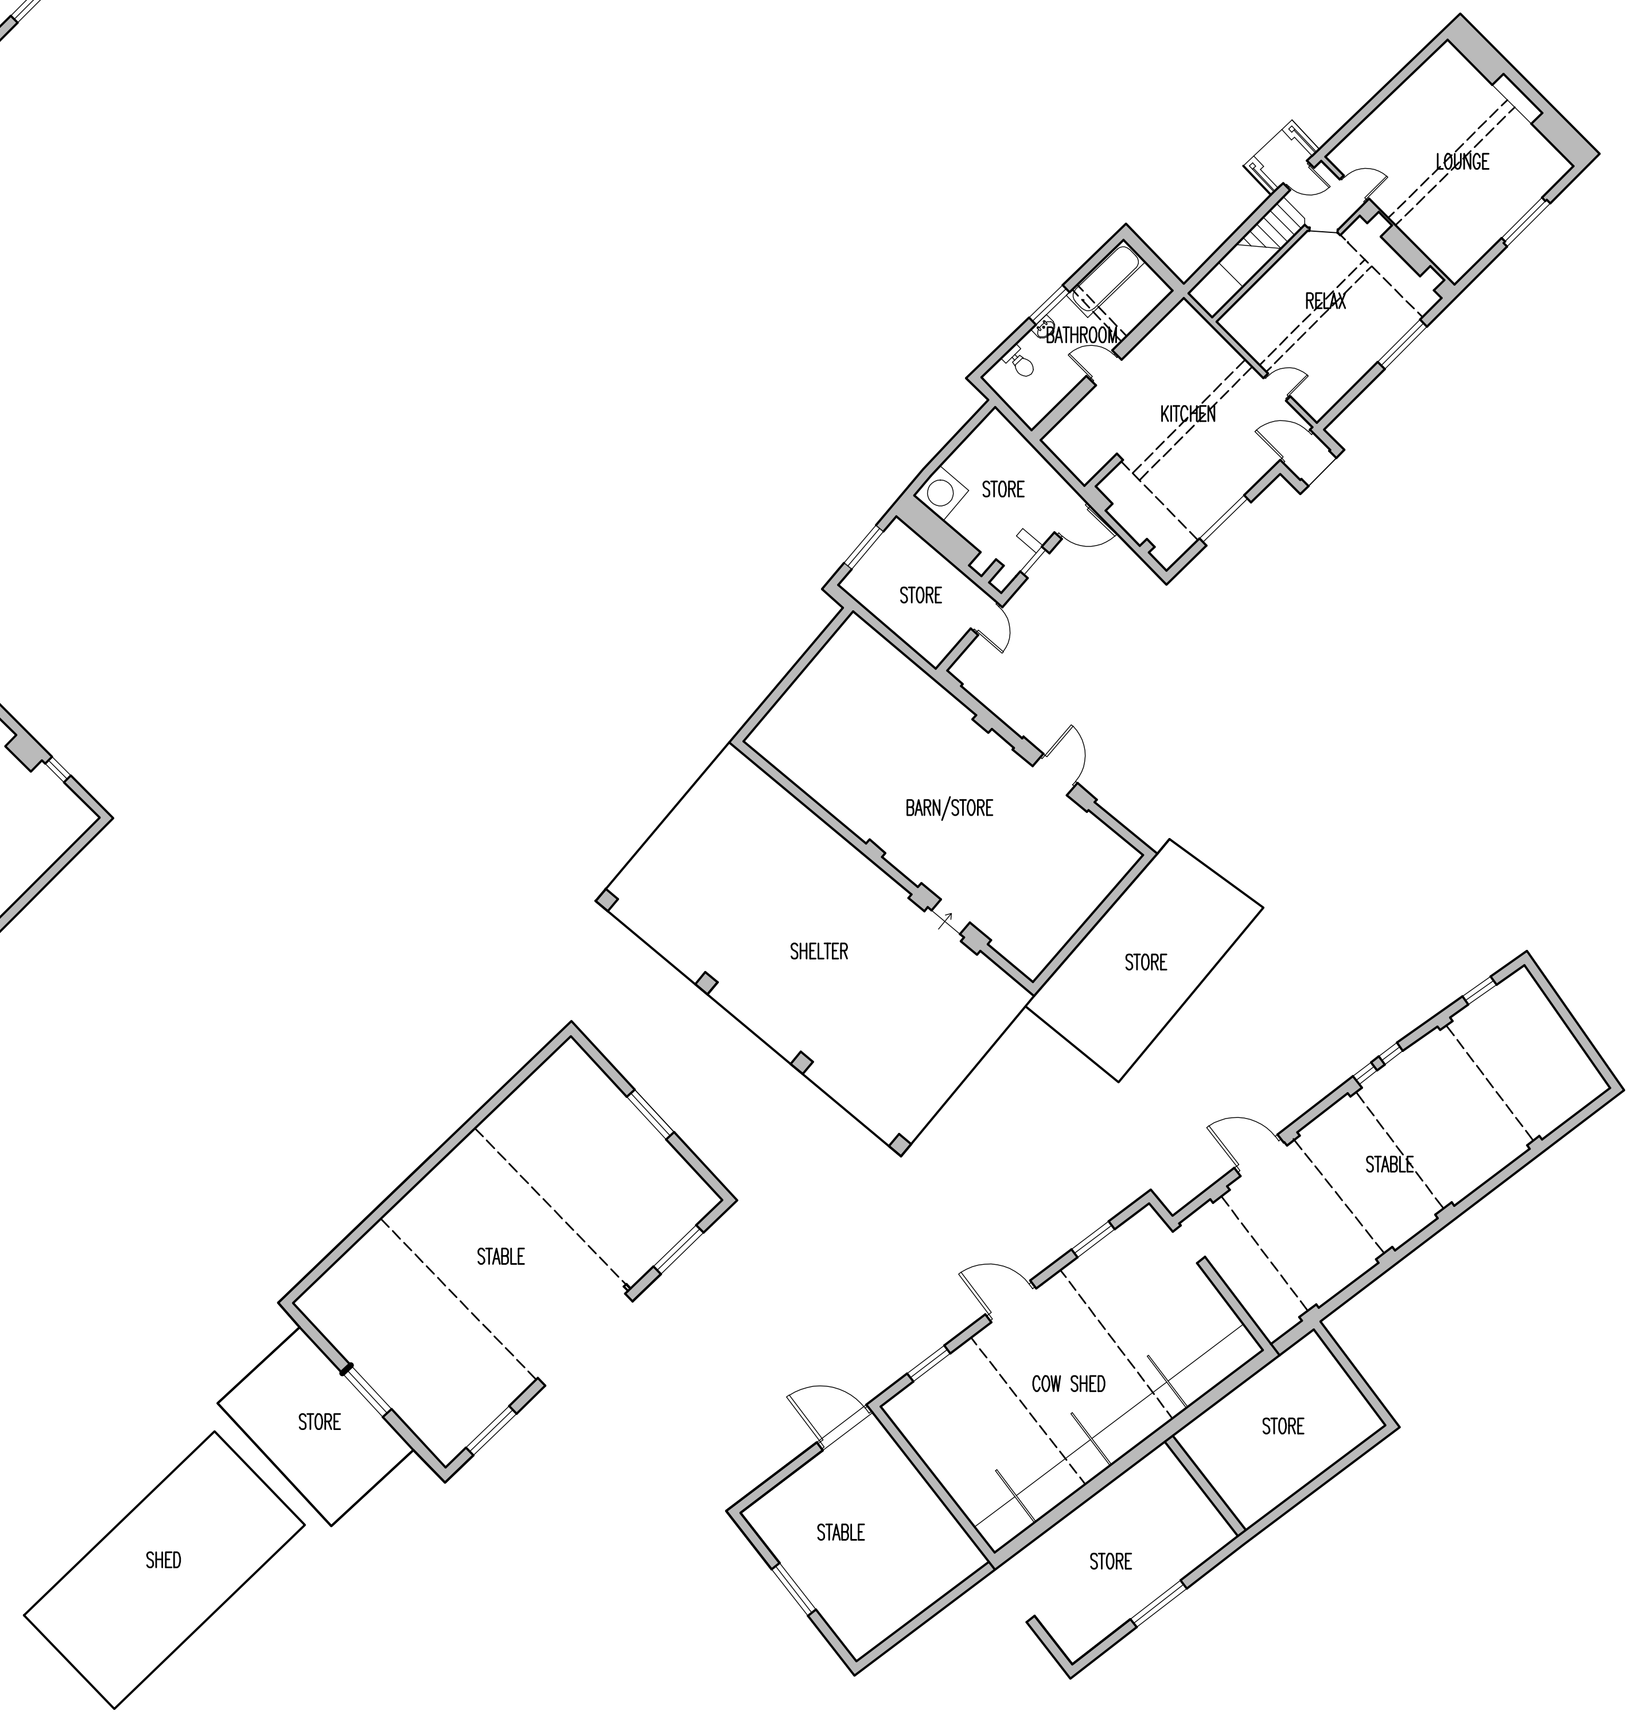

GROUND FLOOR PLANS

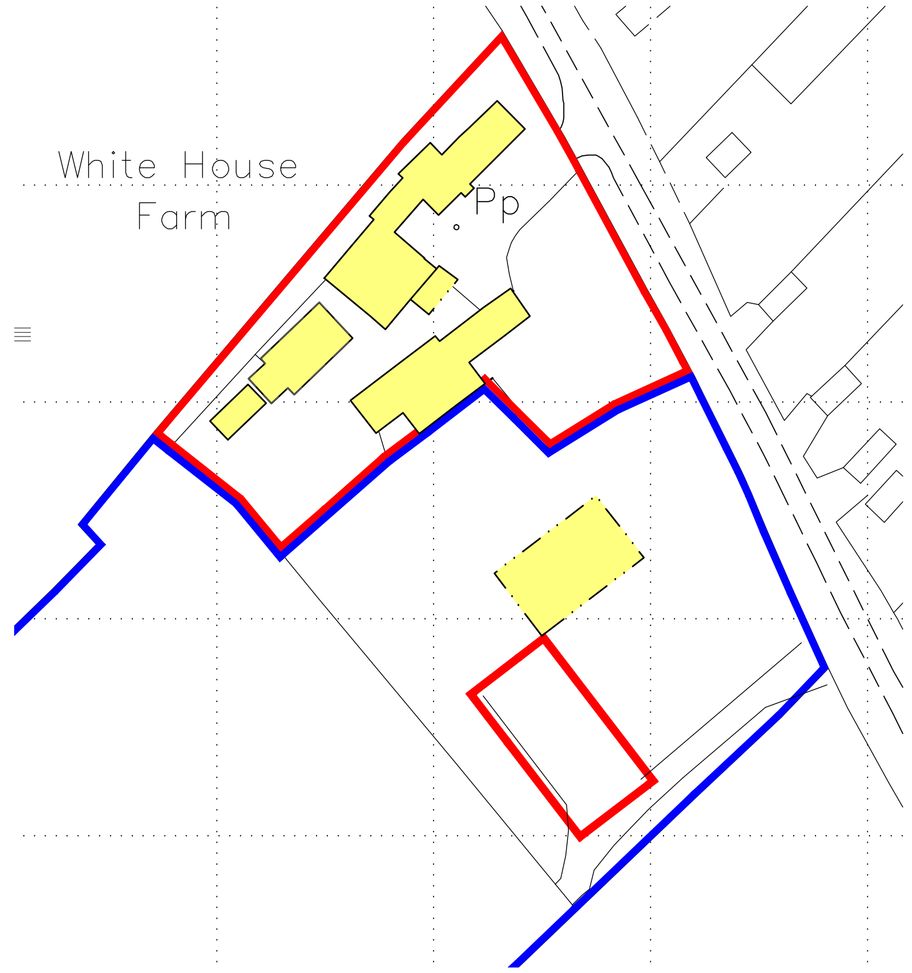

BLOCK PLAN 1:500

DISCLAIMLER NOTES:
DRAWING SUBJECT TO FOLLOWING CONDITION

CONFIRMATION OF LEGAL BOUNDARY & EASEMENTS
GROUND INVESTIGATION BY OTHERS
STATUTORY AUTHORITY SERVICES INVESTIGATION
PLANNING AUTHORITY COMMENTS/APPROVAL
HIGHWAY AUTHORITY COMMENTS/APPROVAL
CONSERVATION OFFICER COMMENTS/APPROVAL
FLOOD RISK ASSESMENT
PARTY WALL ACT 1996

AXONBECKETT
ARCHITECTS
MASTERPLANNERS
W5 The Quarters, 65 Druid St,
Hinckley, Leicestershire,
LE10 1QG, England
T: 01455 633556
F: 01455 233773
E: mail@axon-beckett.com
W: www.axon-beckett.com
RIBA Chartered Practice

CLIENT
Mr & Mrs Raven

PROJECT
Proposed Residential Extension & Barn Conversions
White House Farm, Work House Lane
Burbage

STATUS	DATE	
Survey	07.04.09	
DRAWN	CHECKED	SCALE
dja	nja	1:100/1250

DRAWING
Existing Building Plans

DRAWING No.	REVISION
08905-EX02	B