



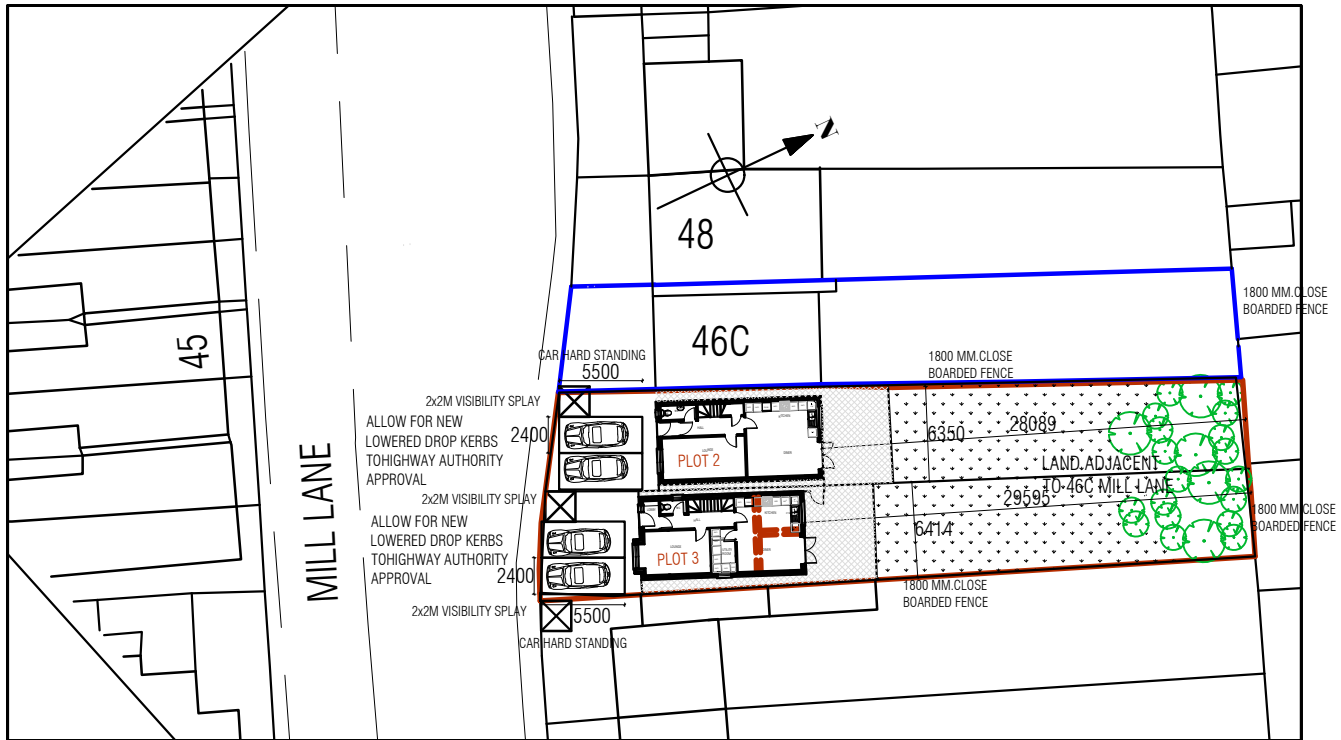

SCALE 1:1250

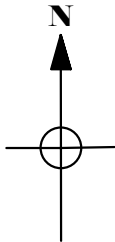

SCALE 1:500

This Drawing is The Copyright & Must Not Be Reproduced Without Their Permission. Figured Dimensions Must Be Taken In Preference To Scaled Dimensions & All Dimensions Must Be Verified On Site Prior To Commencing Any Works.

|         |                                                  |
|---------|--------------------------------------------------|
| PROJECT | <b>PROPOSED NEW DWELLING</b>                     |
| TITLE   | <b>LAND ADJ. TO 46C MILL LANE,NEBOLD VERDON.</b> |

|      |      |           |       |
|------|------|-----------|-------|
| Rev. | Date | Amendment | Auth. |
|      |      |           |       |

|       |                     |
|-------|---------------------|
| DRAWN | <b>BT</b>           |
| CHKD  | <b>BT</b>           |
| DATE  | <b>14/11/2025</b>   |
| SCALE | <b>1:1250 1:500</b> |
| REV.  |                     |

|   |   |
|---|---|
| <b>KUNSTLER DESIGNS ARCHITECT</b><br>31 RUTLAND STREET<br>Leicester<br>LE1 1RE<br>Mob : 07979592398 | <br><b>KUNSTLER DESIGNS</b><br><b>ARCHITECT</b> |
|---|---|

|             |                |
|-------------|----------------|
| DRAWING No. | <b>1431/01</b> |
|-------------|----------------|