


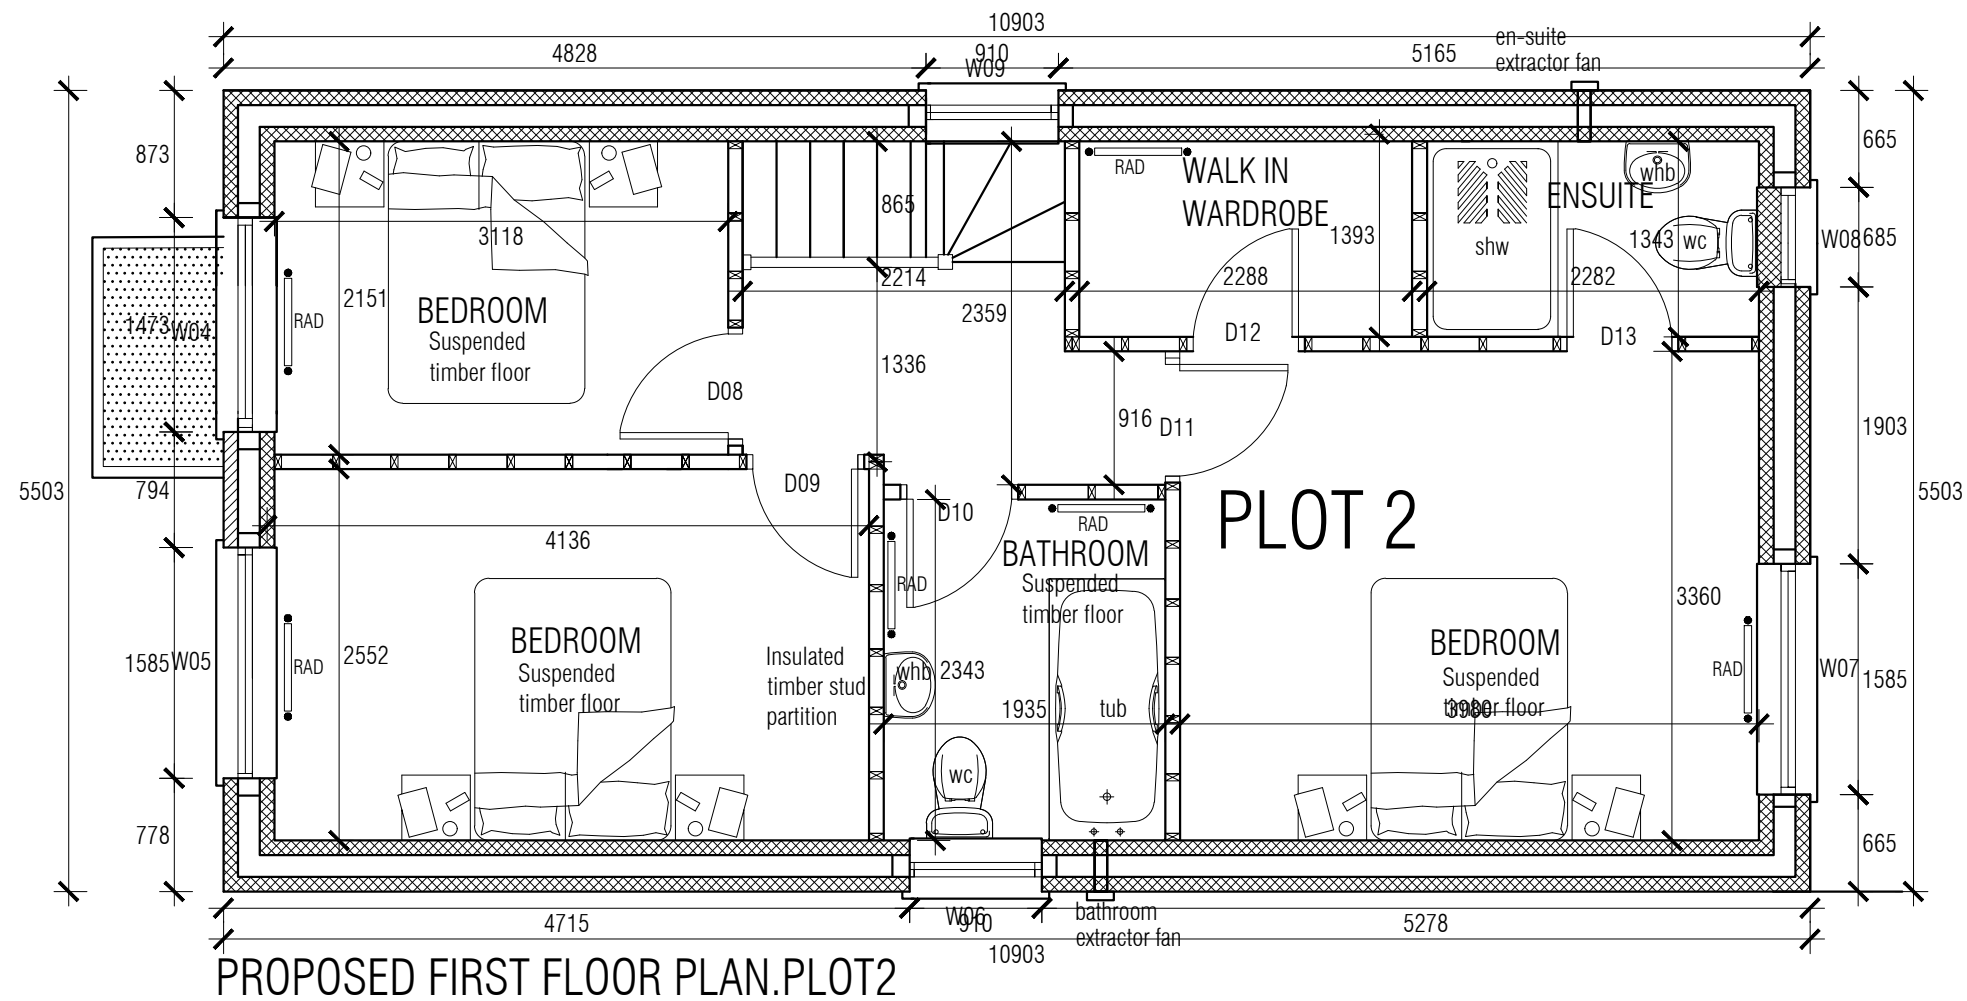

This Drawing is The Copyright & Must Not Be Reproduced Without Their Permission. Figured Dimensions Must Be Taken In Preference To Scaled Dimensions & All Dimensions Must Be Verified On Site Prior To Commencing Any Works.

PROJECT	PROPOSED NEW DWELLING
TITLE	LAND ADJ. TO 46C MILL LANE,NEBOLD VERDON.

Rev	Date	Amendment	Auth.

DRAWN	BT
CHKD	BT
DATE	14/11/2025
SCALE	1:50
REV.	

KUNSTLER DESIGNS ARCHITECT
31 RUTLAND STREET
Leicester
LE1 1RE
Mob : 07979592398



KUNSTLER DESIGNS
ARCHITECT

DRAWING No.
1431/03