
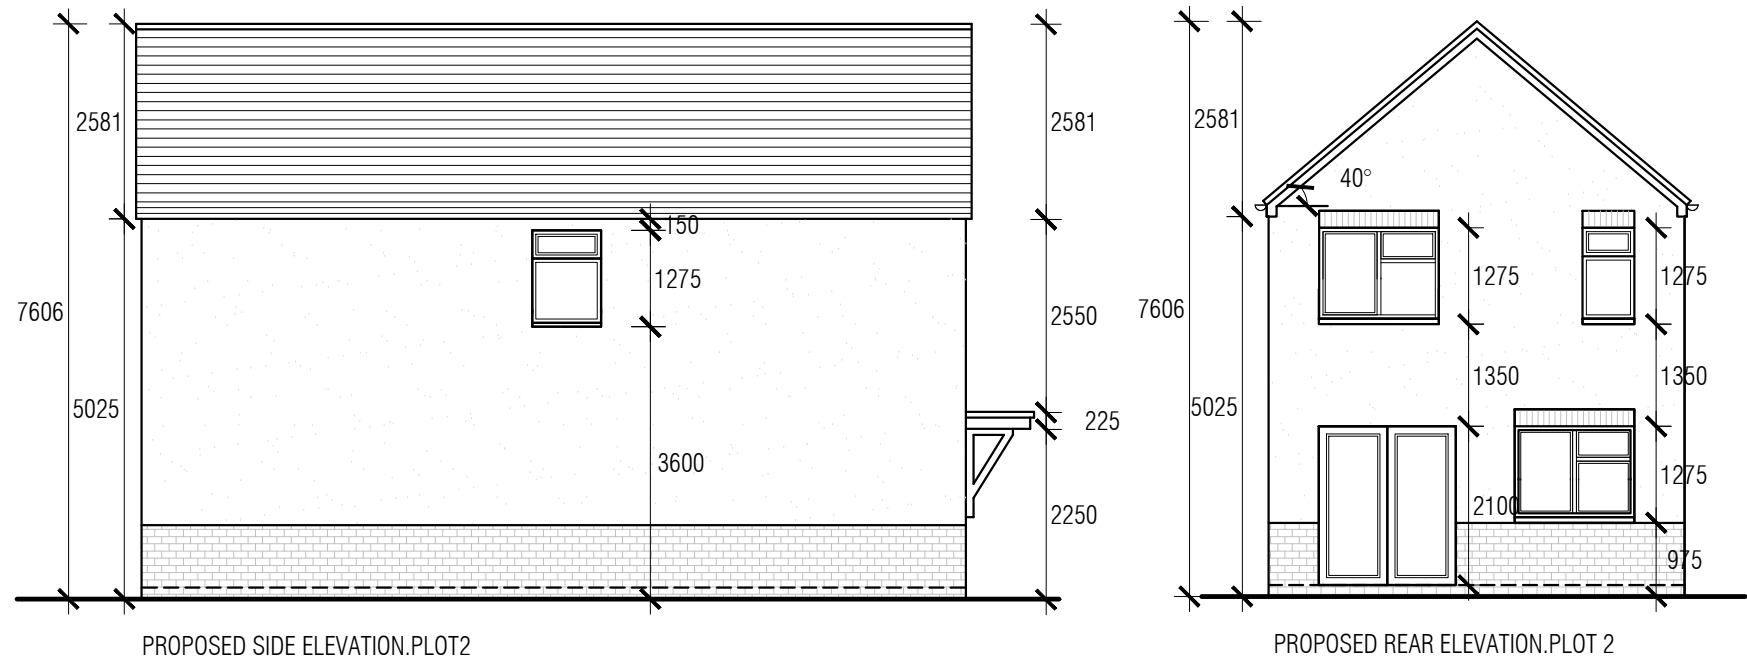


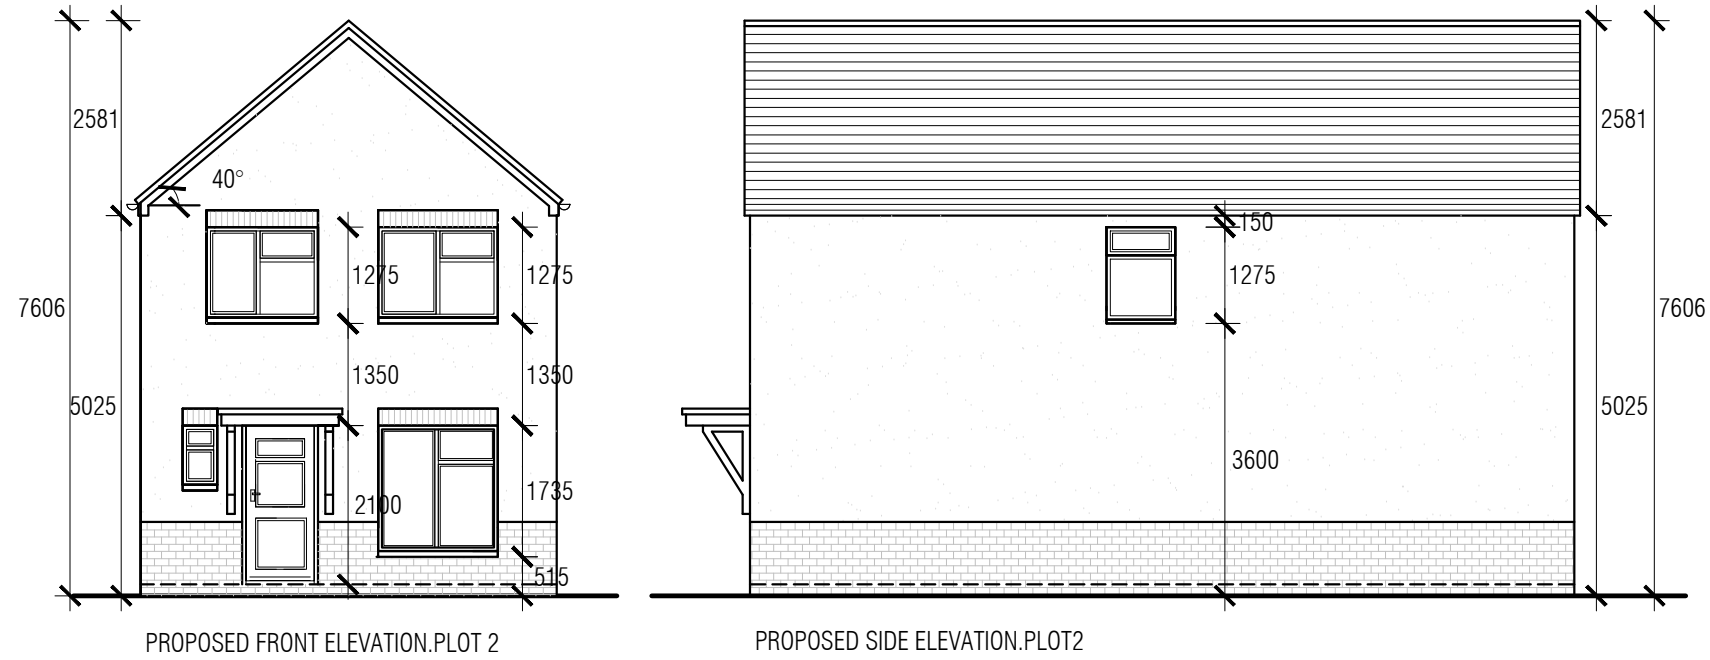

This Drawing is The Copyright & Must Not Be Reproduced Without Their Permission. Figured Dimensions Must Be Taken In Preference To Scaled Dimensions & All Dimensions Must Be Verified On Site Prior To Commencing Any Works.

PROJECT				DRAWN		BT
TITLE				CHKD		BT
				DATE		14/11/2025
				SCALE		1:100
				REV.		
		Rev	Date	Amendment	Auth.	

KUNSTLER DESIGNS ARCHITECT

31 RUTLAND STREET
Leicester
LE1 1RE

Mob : 07979592398

KUNSTLER DESIGNS

ARCHITECT

DRAWING No.

1431/05