


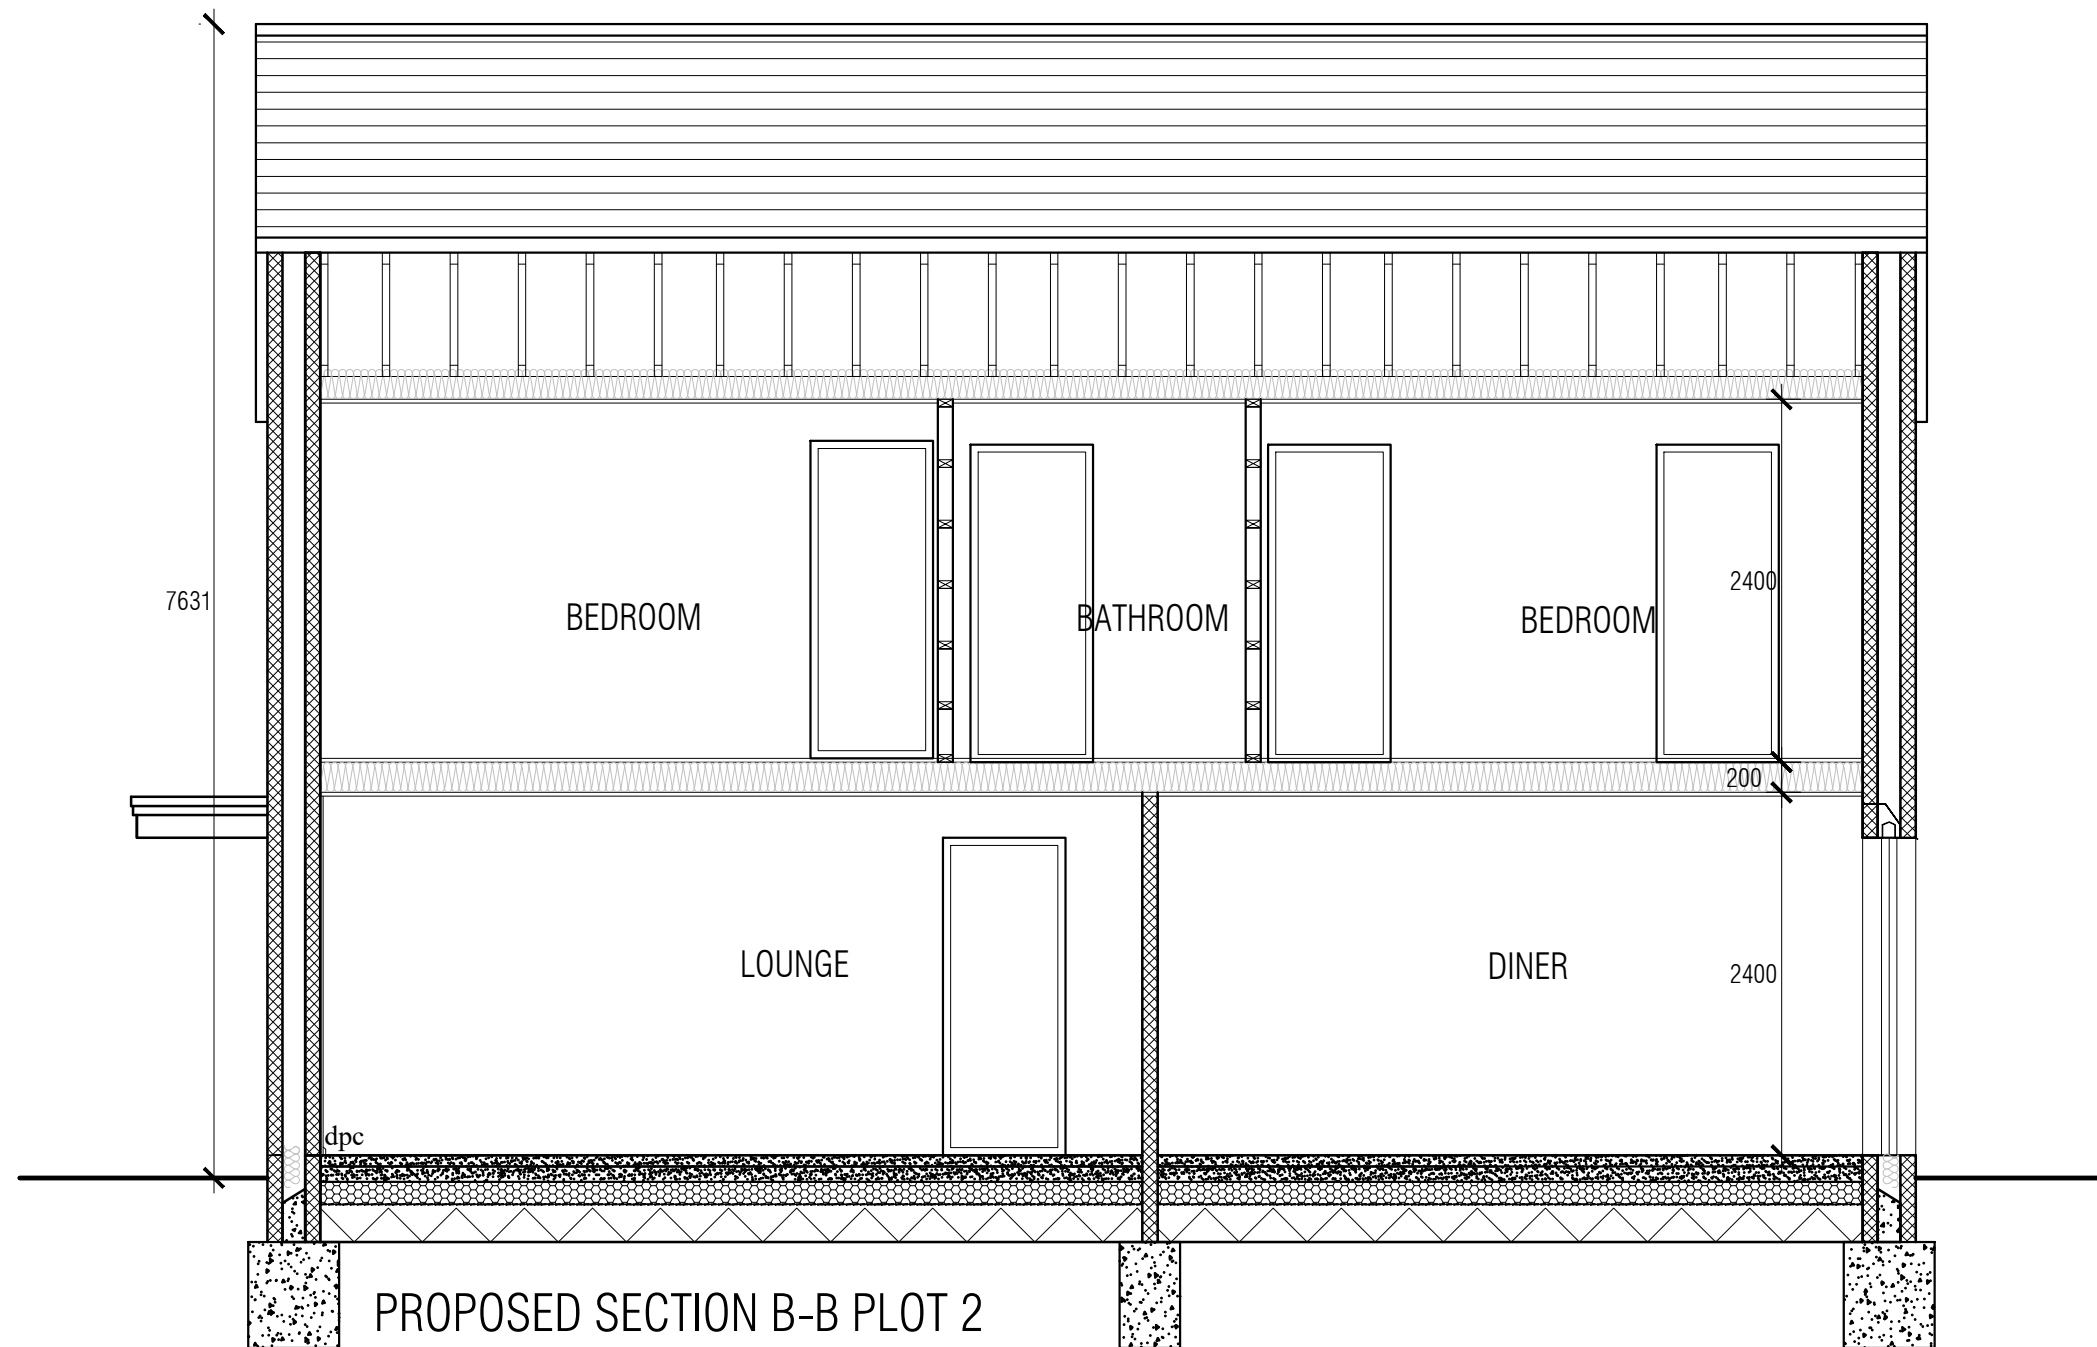

This Drawing is The Copyright & Must Not Be Reproduced Without Their Permission. Figured Dimensions Must Be Taken In Preference To Scaled Dimensions & All Dimensions Must Be Verified On Site Prior To Commencing Any Works.

PROJECT	PROPOSED NEW DWELLING	
TITLE	LAND ADJ. TO 46C MILL LANE,NEBOLD VERDON.	

Rev	Date	Amendment	Auth.	DRAWN	BT
				CHKD	BT
				DATE	14/11/2025
				SCALE	1:50
				REV.	

KUNSTLER DESIGNS ARCHITECT		
31 RUTLAND STREET		
Leicester		
LE1 1RE		
Mob : 07979592398		KUNSTLER DESIGNS ARCHITECT

DRAWING No.	1431/07
-------------	---------