
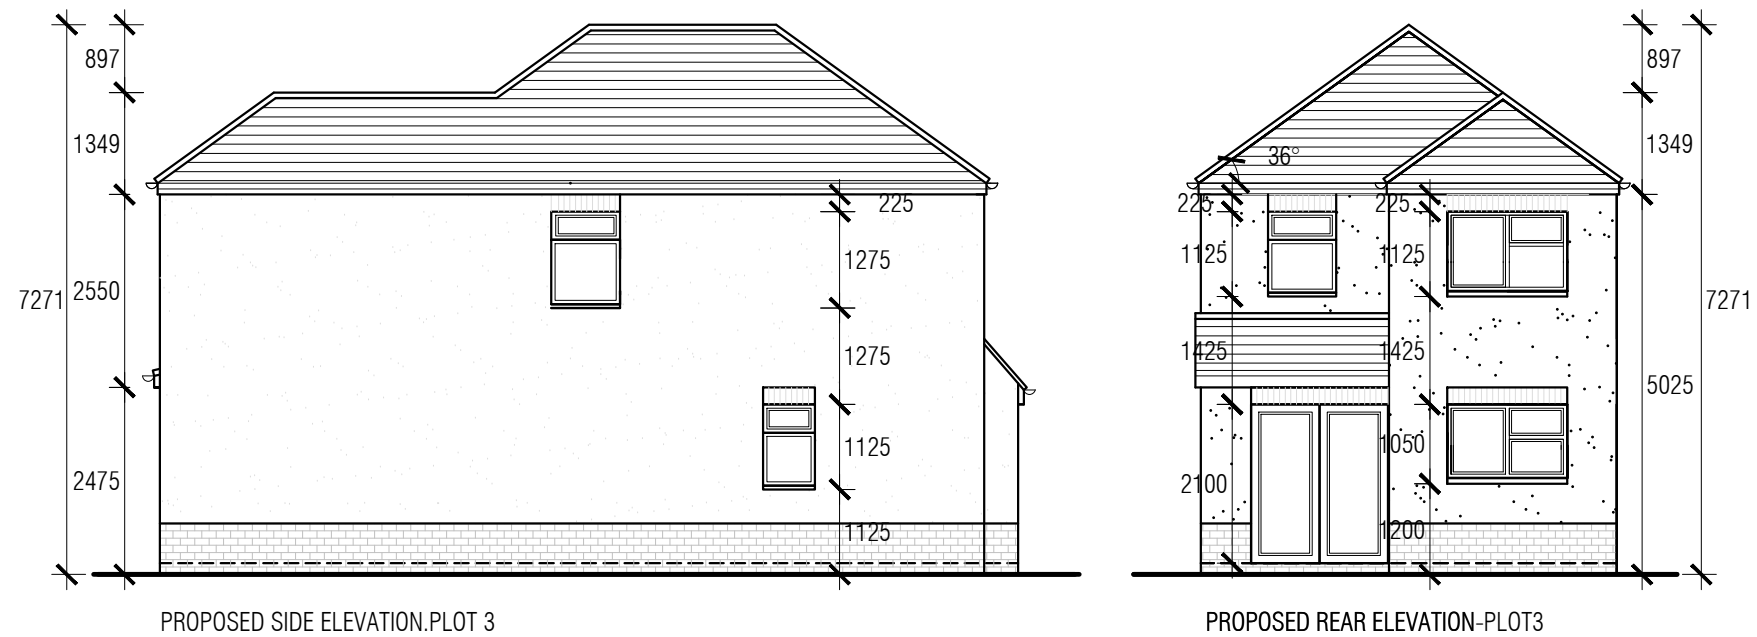


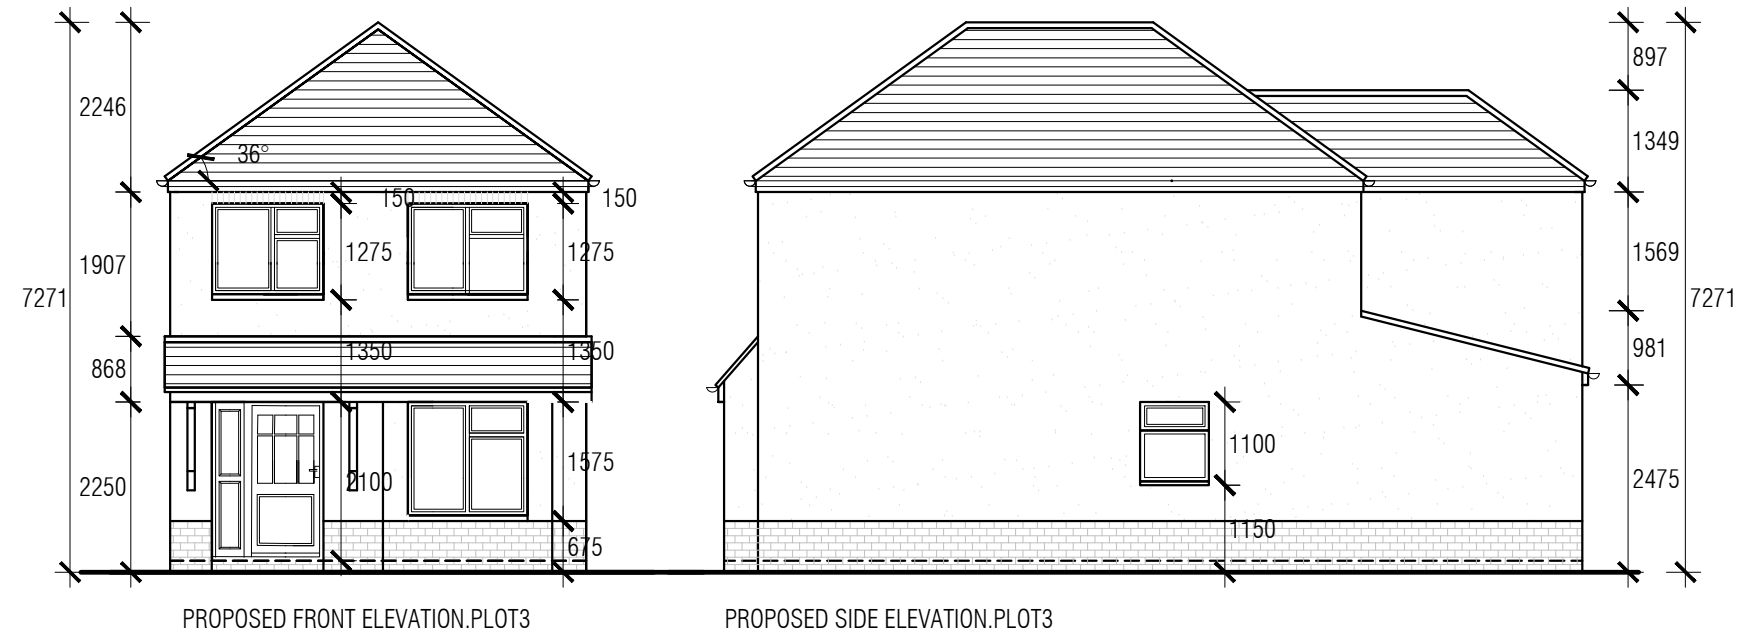

This Drawing is The Copyright & Must Not Be Reproduced Without Their Permission. Figured Dimensions Must Be Taken In Preference To Scaled Dimensions & All Dimensions Must Be Verified On Site Prior To Commencing Any Works.

PROJECT		PROPOSED NEW DWELLING		DRAWN	BT	KUNSTLER DESIGNS ARCHITECT 31 RUTLAND STREET Leicester LE1 1RE Mob : 07979592398		KUNSTLER DESIGNS ARCHITECT	DRAWING No. 1431/11	
TITLE		LAND ADJ. TO 46C MILL LANE,NEBOLD VERDON.			CHKD					BT
					DATE					14/11/2025
					SCALE					1:100
					REV.					
Rev	Date	Amendment	Auth.							