


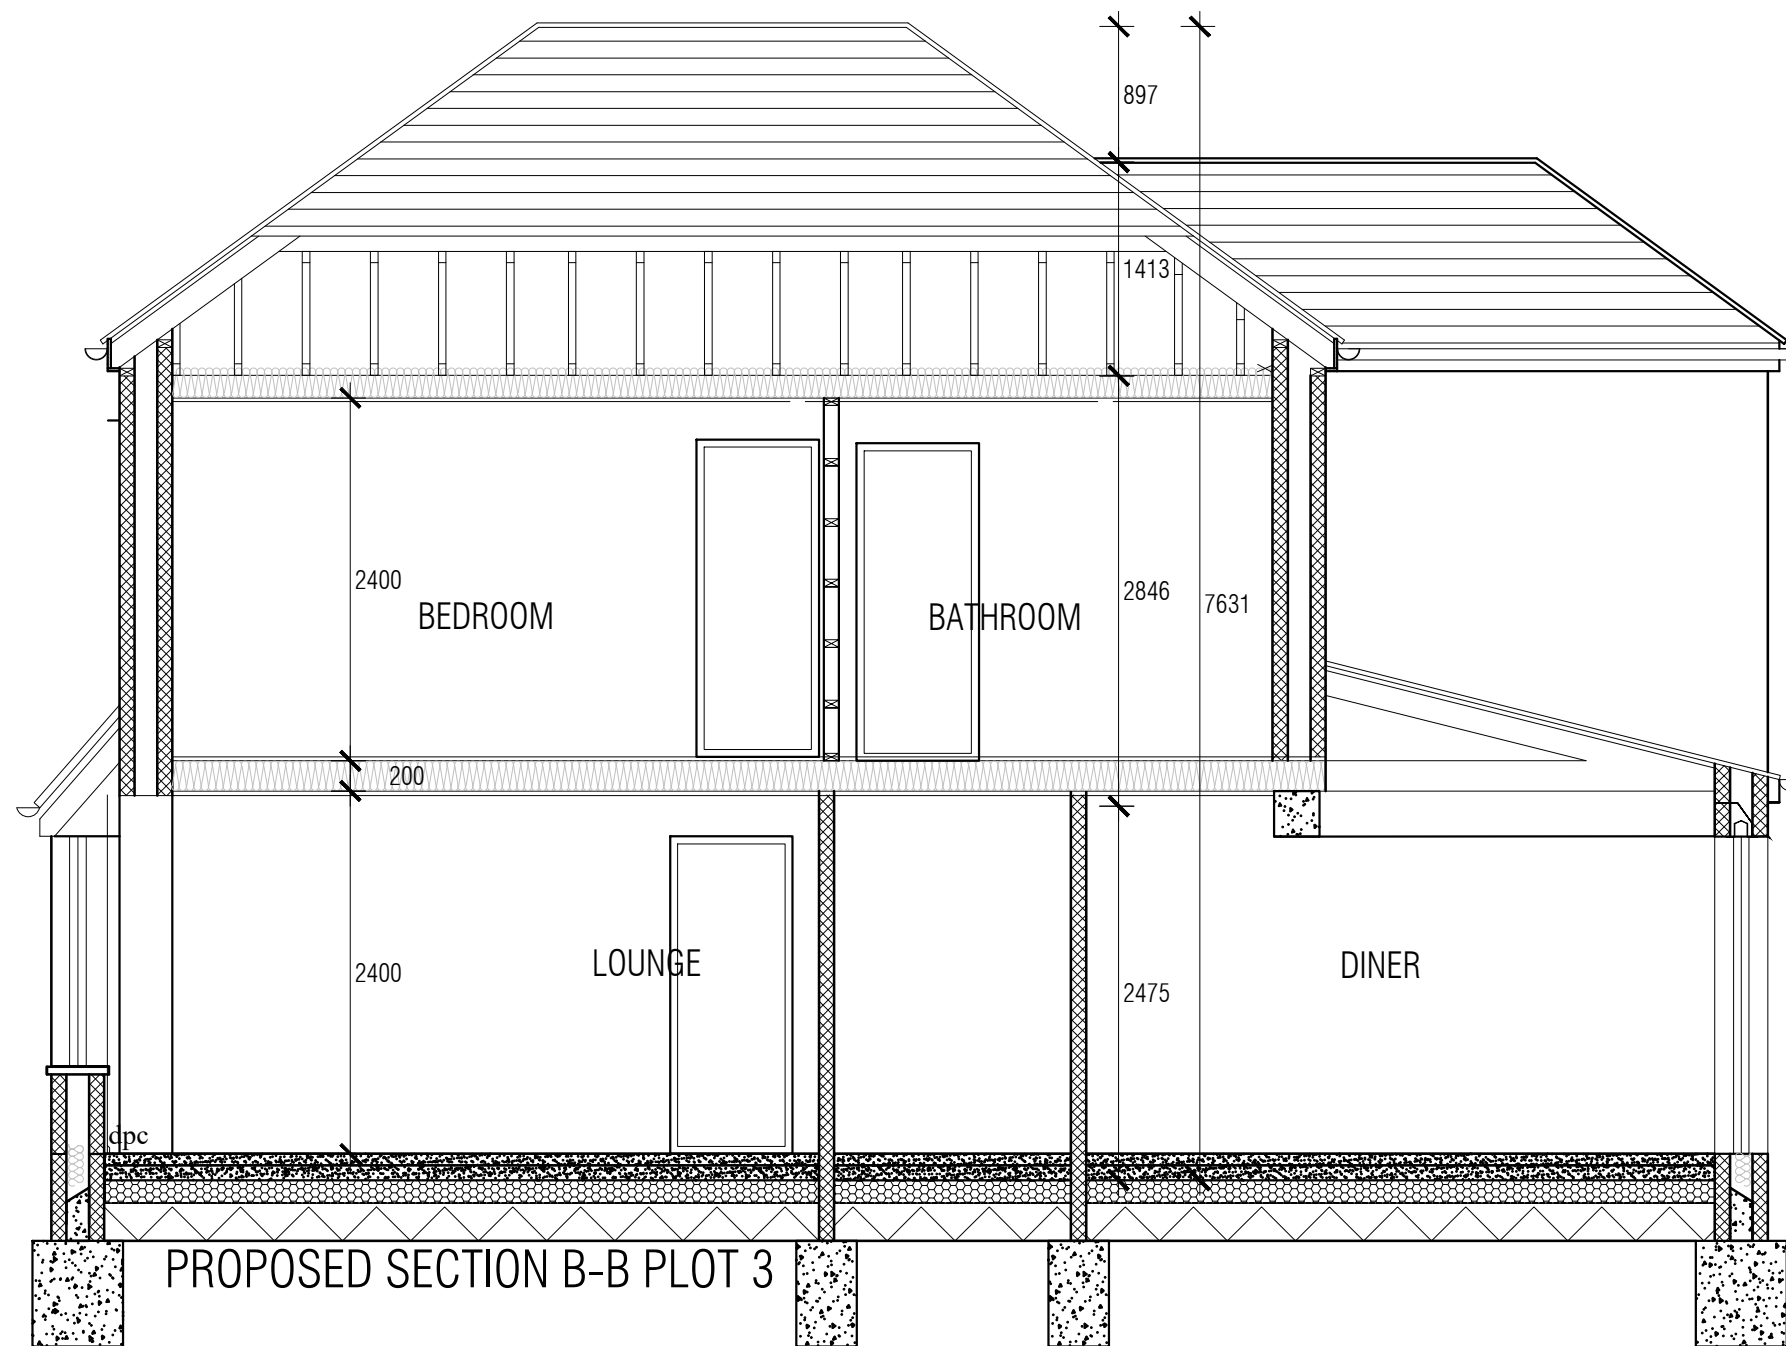

This Drawing is The Copyright & Must Not Be Reproduced Without Their Permission. Figured Dimensions Must Be Taken In Preference To Scaled Dimensions & All Dimensions Must Be Verified On Site Prior To Commencing Any Works.

PROJECT

PROPOSED NEW DWELLING

TITLE

LAND ADJ. TO 46C MILL LANE,NEBOLD VERDON.

					DRAWN	BT
					CHKD	BT
					DATE	14/11/2025
					SCALE $\odot$ A3	1:50
Rev.	Date	Amendment	Auth.		REV.	

KUNSTLER DESIGNS ARCHITECT

31 RUTLAND STREET

Leicester

Mob : 07979592398



KUNSTLER DESIGNS
ARCHITECT

DRAWING No.

1431/12